



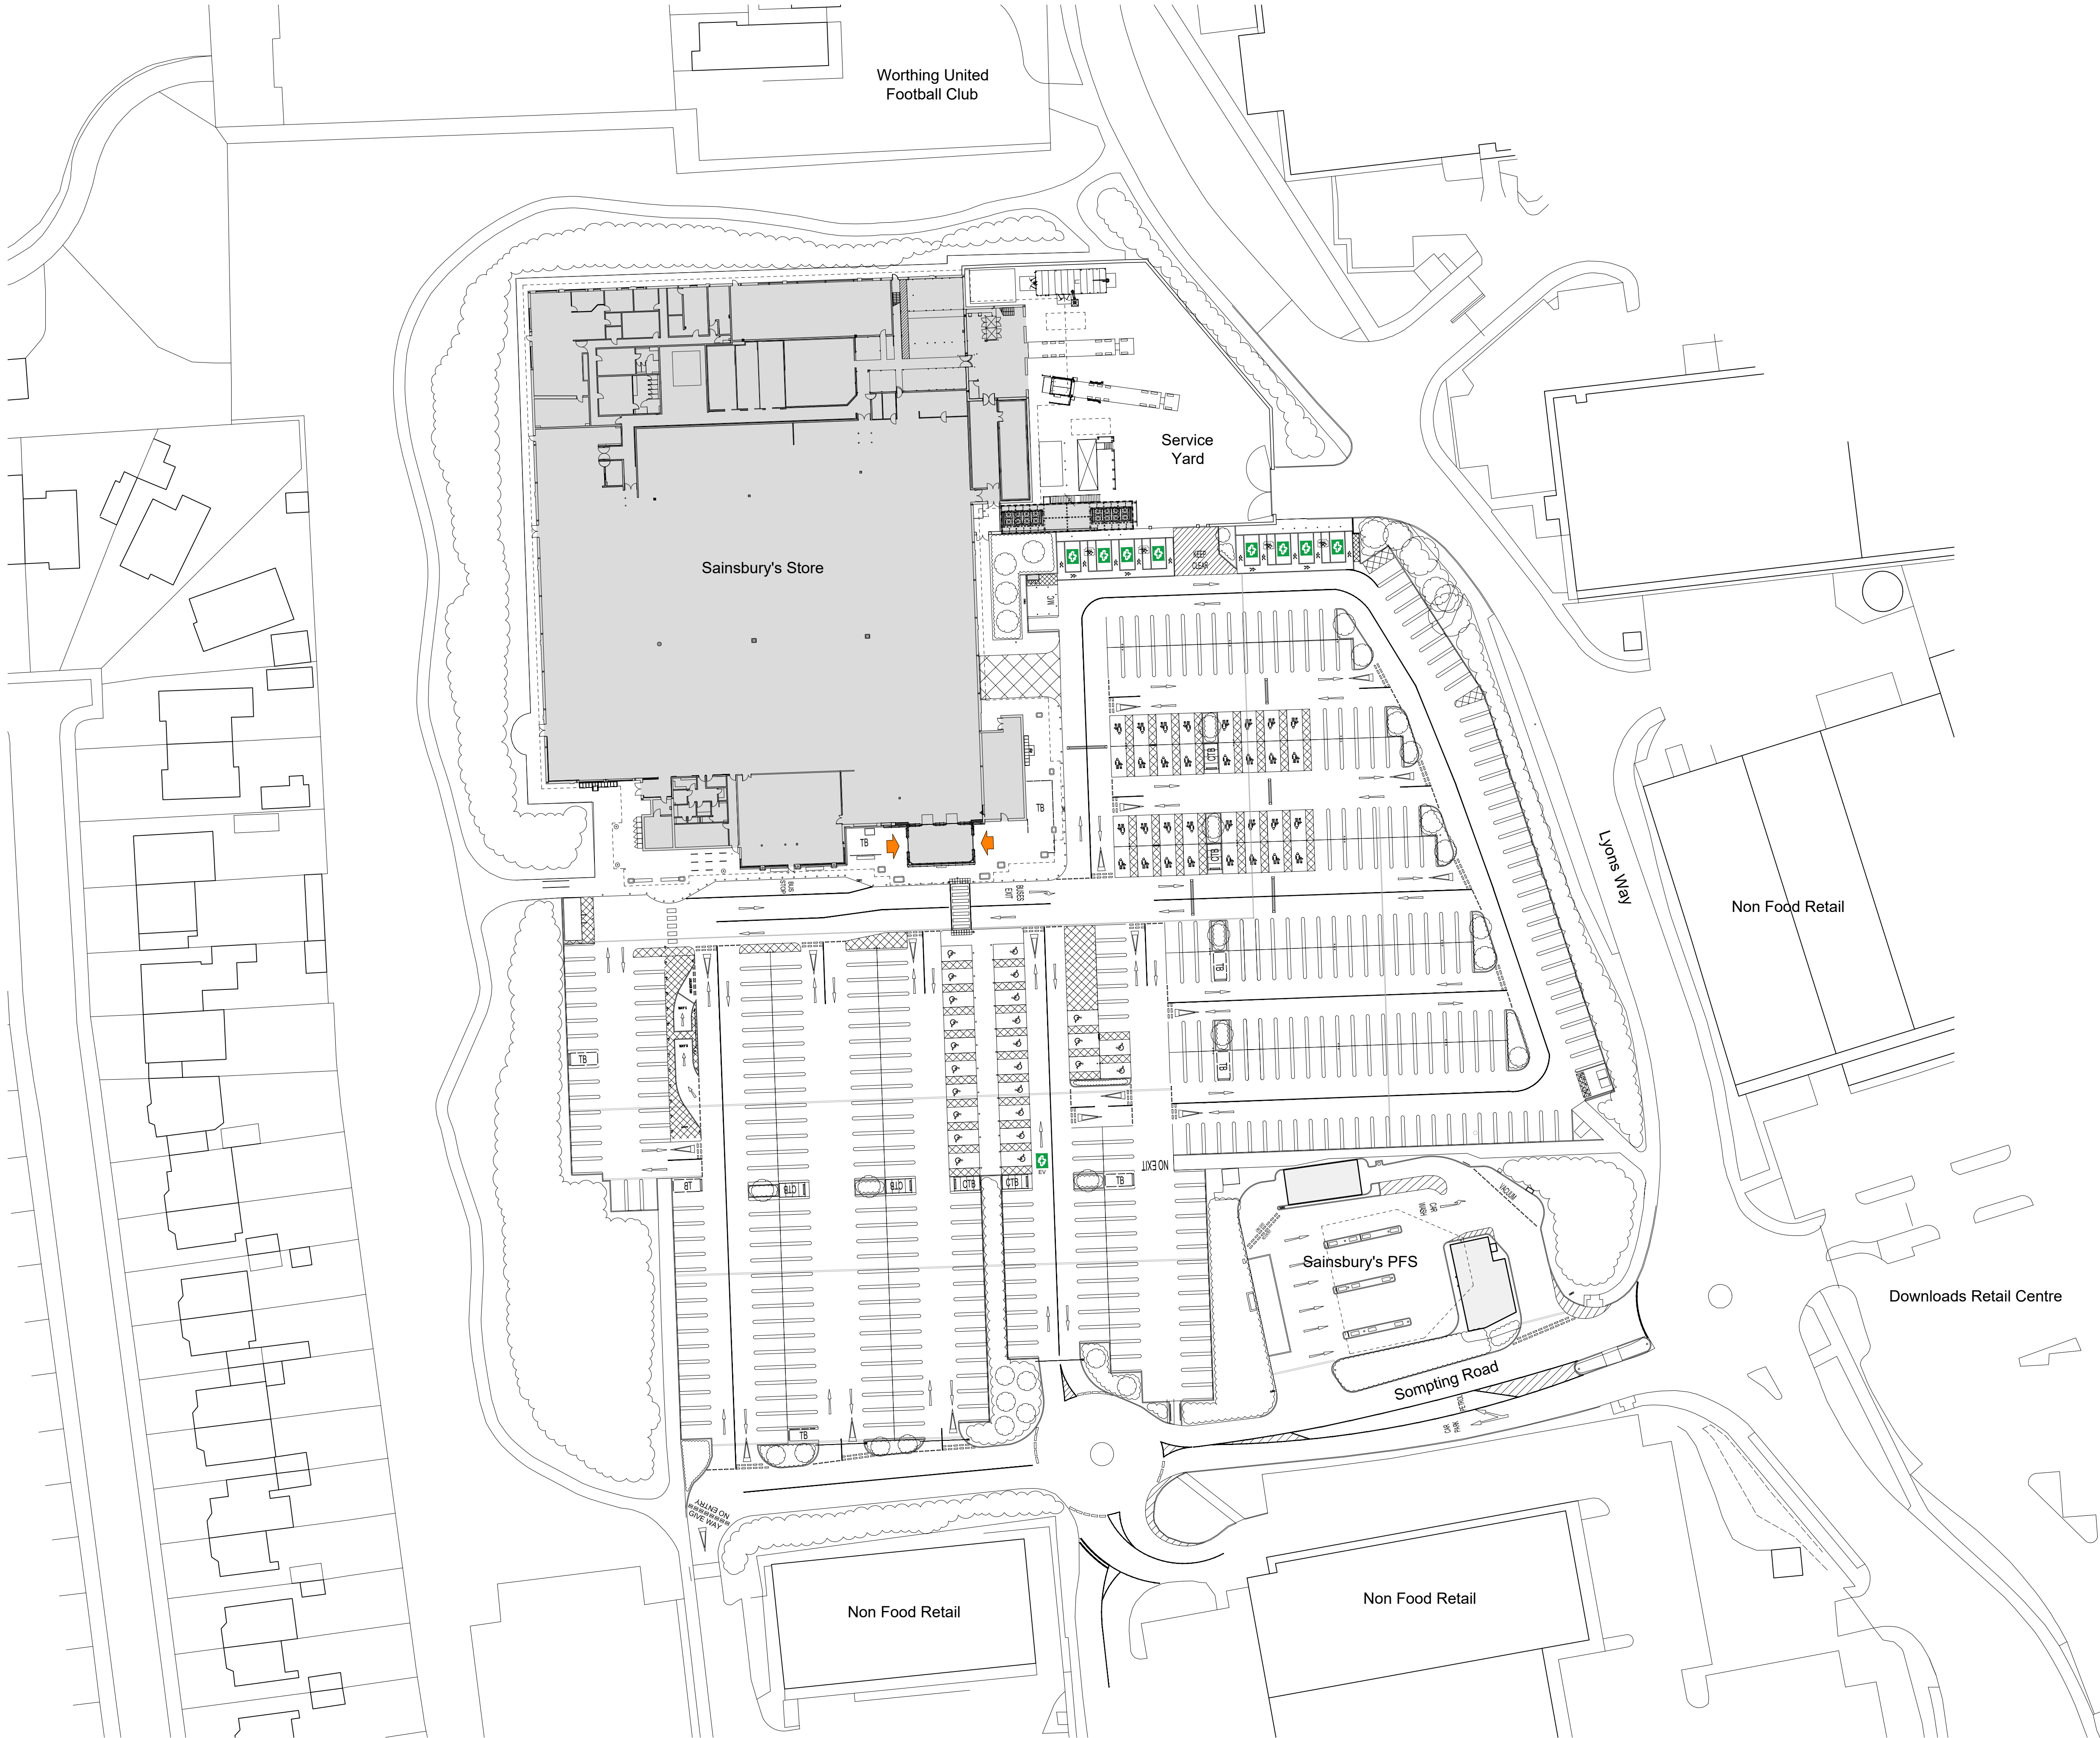

Ordnance Survey © Crown Copyright 2026. All rights reserved. Licence Number 100006297

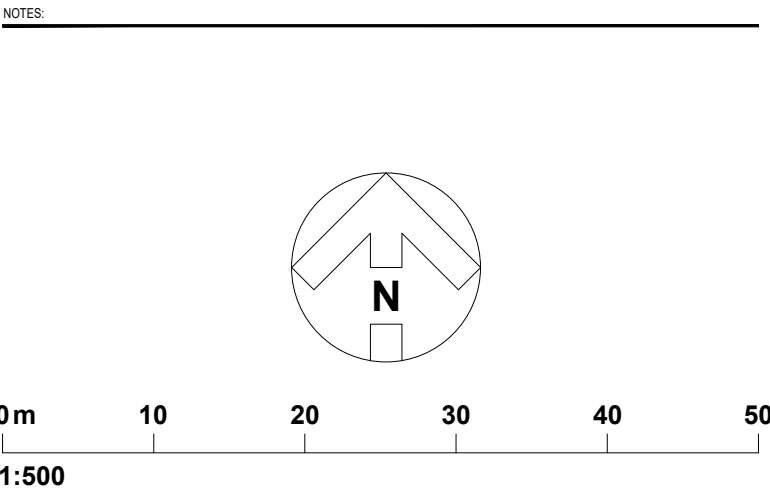

EXISTING CAR PARKING	
Standard spaces	443
Disabled	25
Parent & Child	32
EV Charging spaces	8
Click & Collect customer parking	2
TOTAL CAR PARKING SPACES	510

REVISION: 1	BY: RHM	CHECKED:	DATE: 10/04/2026
Initial issue			

STATUS
A3 PLANNING
CLIENT

Sainsbury's

PROJECT

PROPOSED
'WE BUY ANY CAR' POD
LYONS FARM

TITLE

EXISTING SITE PLAN

Hadfield Cawkwell Davidson			
Broomgrove Lodge, 13 Broomgrove Rd, Sheffield, S10 2LZ T 0114 266 8181 www.hcd.co.uk			
HCD PROJECT NO 24022	SCALE 1:500 @ A1	REV 1	
ASSET ID, PROGRAM CODE AS-1778_1847	ORIGINATOR HCD	DIVISION Z07	LEVEL 00
TYPE, ROLE, NUMBER SK-A-9640			