



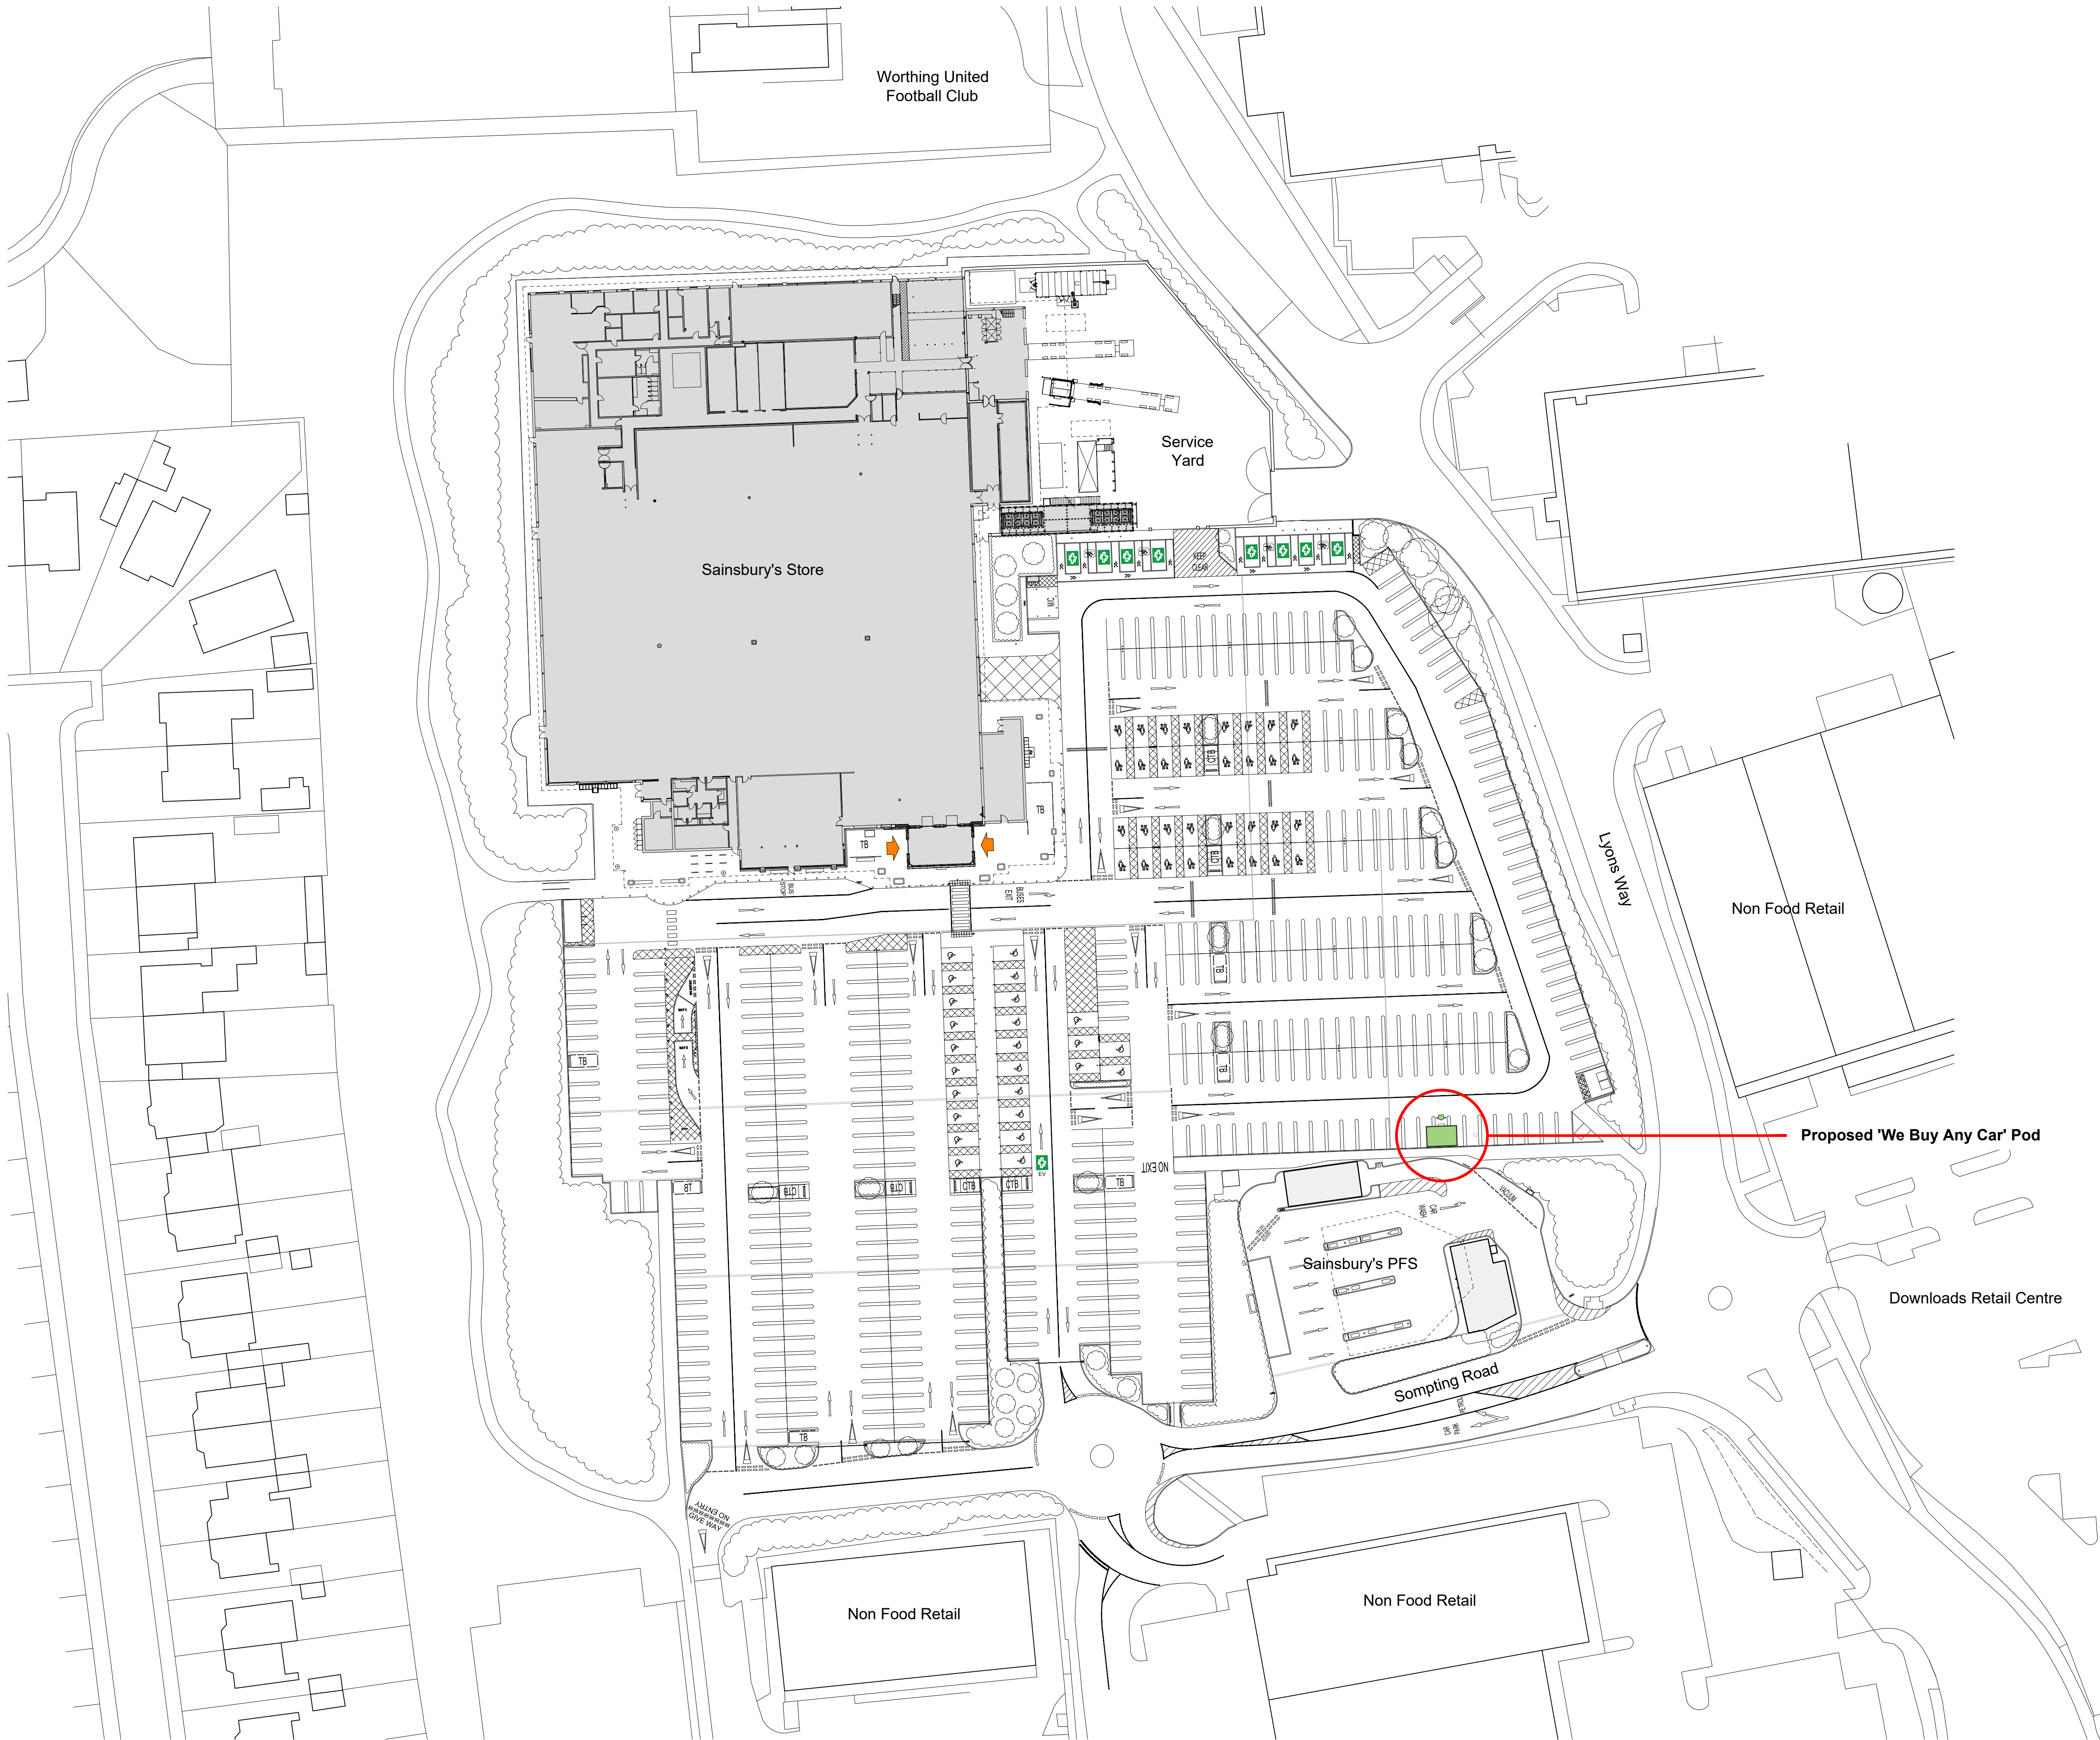

Ordnance Survey © Crown Copyright 2026. All rights reserved. Licence Number 100006297

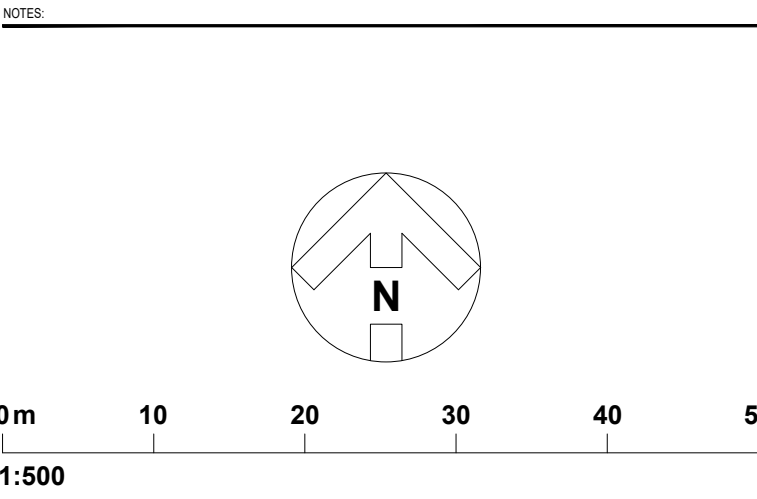

EXISTING CAR PARKING	
Standard spaces	443
Disabled	25
Parent & Child	32
EV Charging spaces	8
Click & Collect customer parking	2
TOTAL CAR PARKING SPACES	510

PROPOSED CAR PARKING	
Standard spaces	440
Disabled	25
Parent & Child	32
EV Charging spaces	8
Click & Collect customer parking	2
TOTAL CAR PARKING SPACES	507

OVERALL LOSS OF 3 SPACES

REVISION 1 BY: RHM CHECKED: DATE: 10/04/2026
Initial issue

STATUS
A3 | PLANNING

CLIENT

Sainsbury's

PROJECT
**PROPOSED
'WE BUY ANY CAR' POD
LYONS FARM**

TITLE
PROPOSED SITE PLAN

Hadfield Cawkwell Davidson

Broomgrove Lodge, 13 Broomgrove Rd, Sheffield, S10 2LZ T 0114 266 8181 www.hcd.co.uk

HCD PROJECT NO 24022	SCALE 1:500 @ A1	REV 1
--------------------------------	----------------------------	-----------------

ASSET ID, PROGRAMME CODE AS-1778_1847	ORIGINATOR HCD	DIVISION Z07	LEVEL 00	TYPE, SCALE, NUMBER SK-A-9641
---	--------------------------	------------------------	--------------------	---

S:\Architectural\24022\Drawings\DR - Plotsheets\Lyons Farm\SK-A-9641 - P1 Site Plan - Lyons Farm_PL.dwg 6 HCD