

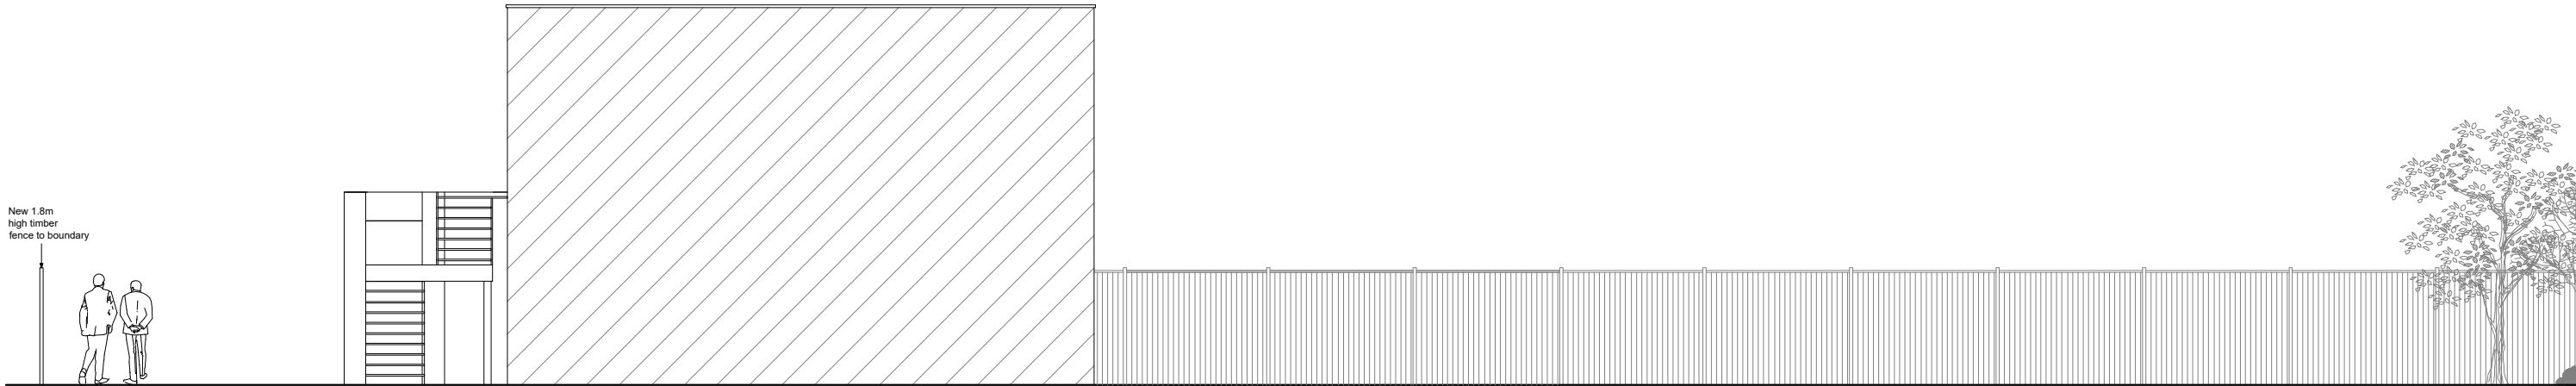
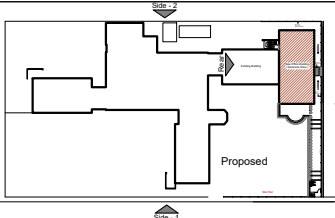


Proposed Rear Elevation

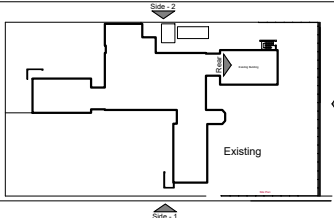

Existing Rear Elevation

Existing & Proposed Rear Elevation

 

Rev	Date	Description	Dr	Ch
A	18.11.25	General Agreement	AK	AK

CLIENT	Westholme Clinic Ltd
PROJECT	Office Block, Westholme Clinic
Address	Westholme Clinic Ltd, Clive Ave, Goring, BN12 4SG, Worthing, West Sussex



DRAWING Title	Existing & Proposed Rear Elevation	DRAWN	A.K
DRAWING NO	107 - ARC - - 126 - A	DATE	18.11.25
SCALE	SCALE 1:100 @ A3	REVISION	A