

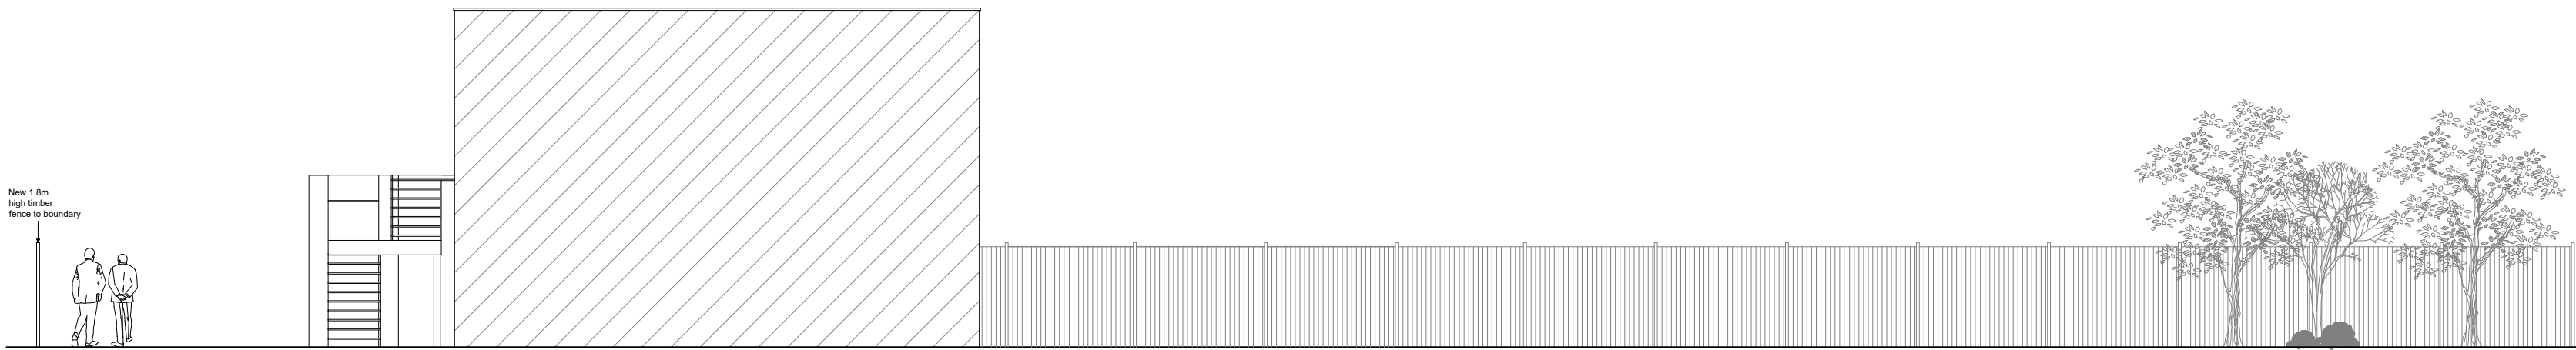
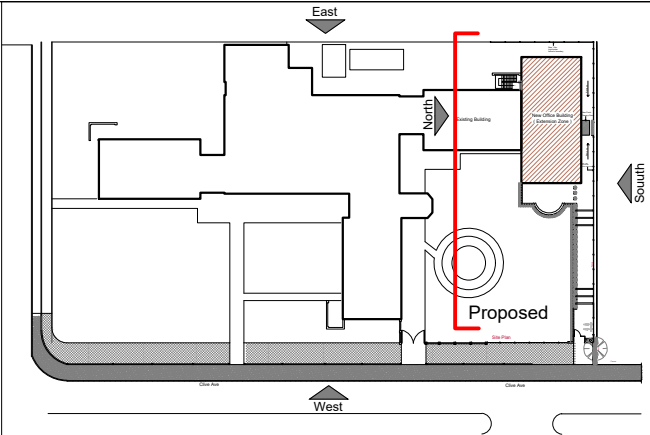


Proposed North Elevation

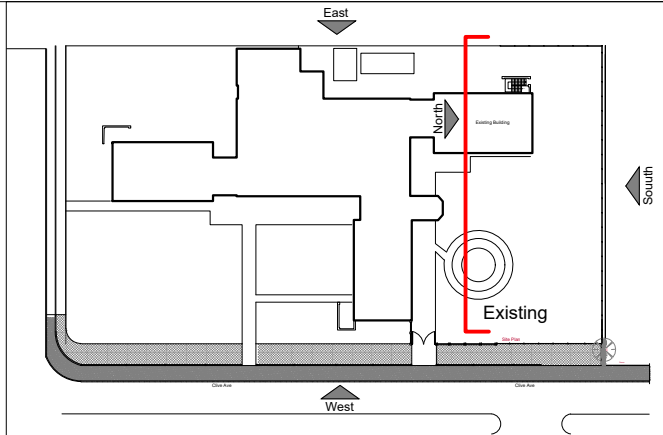

Existing North Elevation

Existing & Proposed North Elevation

 

Rev	Date	Description	Dr	Ch
B	18.8.26	Revised Elevation	AK	AK
A	18.11.25	General Agreement	AK	AK

CLIENT	Westholme Clinic Ltd
PROJECT	Office Block, Westholme Clinic
Address	Westholme Clinic Ltd, Clive Ave, Goring, BN12 4SG, Worthing, West Sussex



DRAWING Title	Existing & Proposed North Elevation	DRAWN	A.K
DRAWING NO	107 - ARC - - 130 - B	DATE	18.8.26
SCALE	SCALE 1:100 @ A1	REVISION	B