
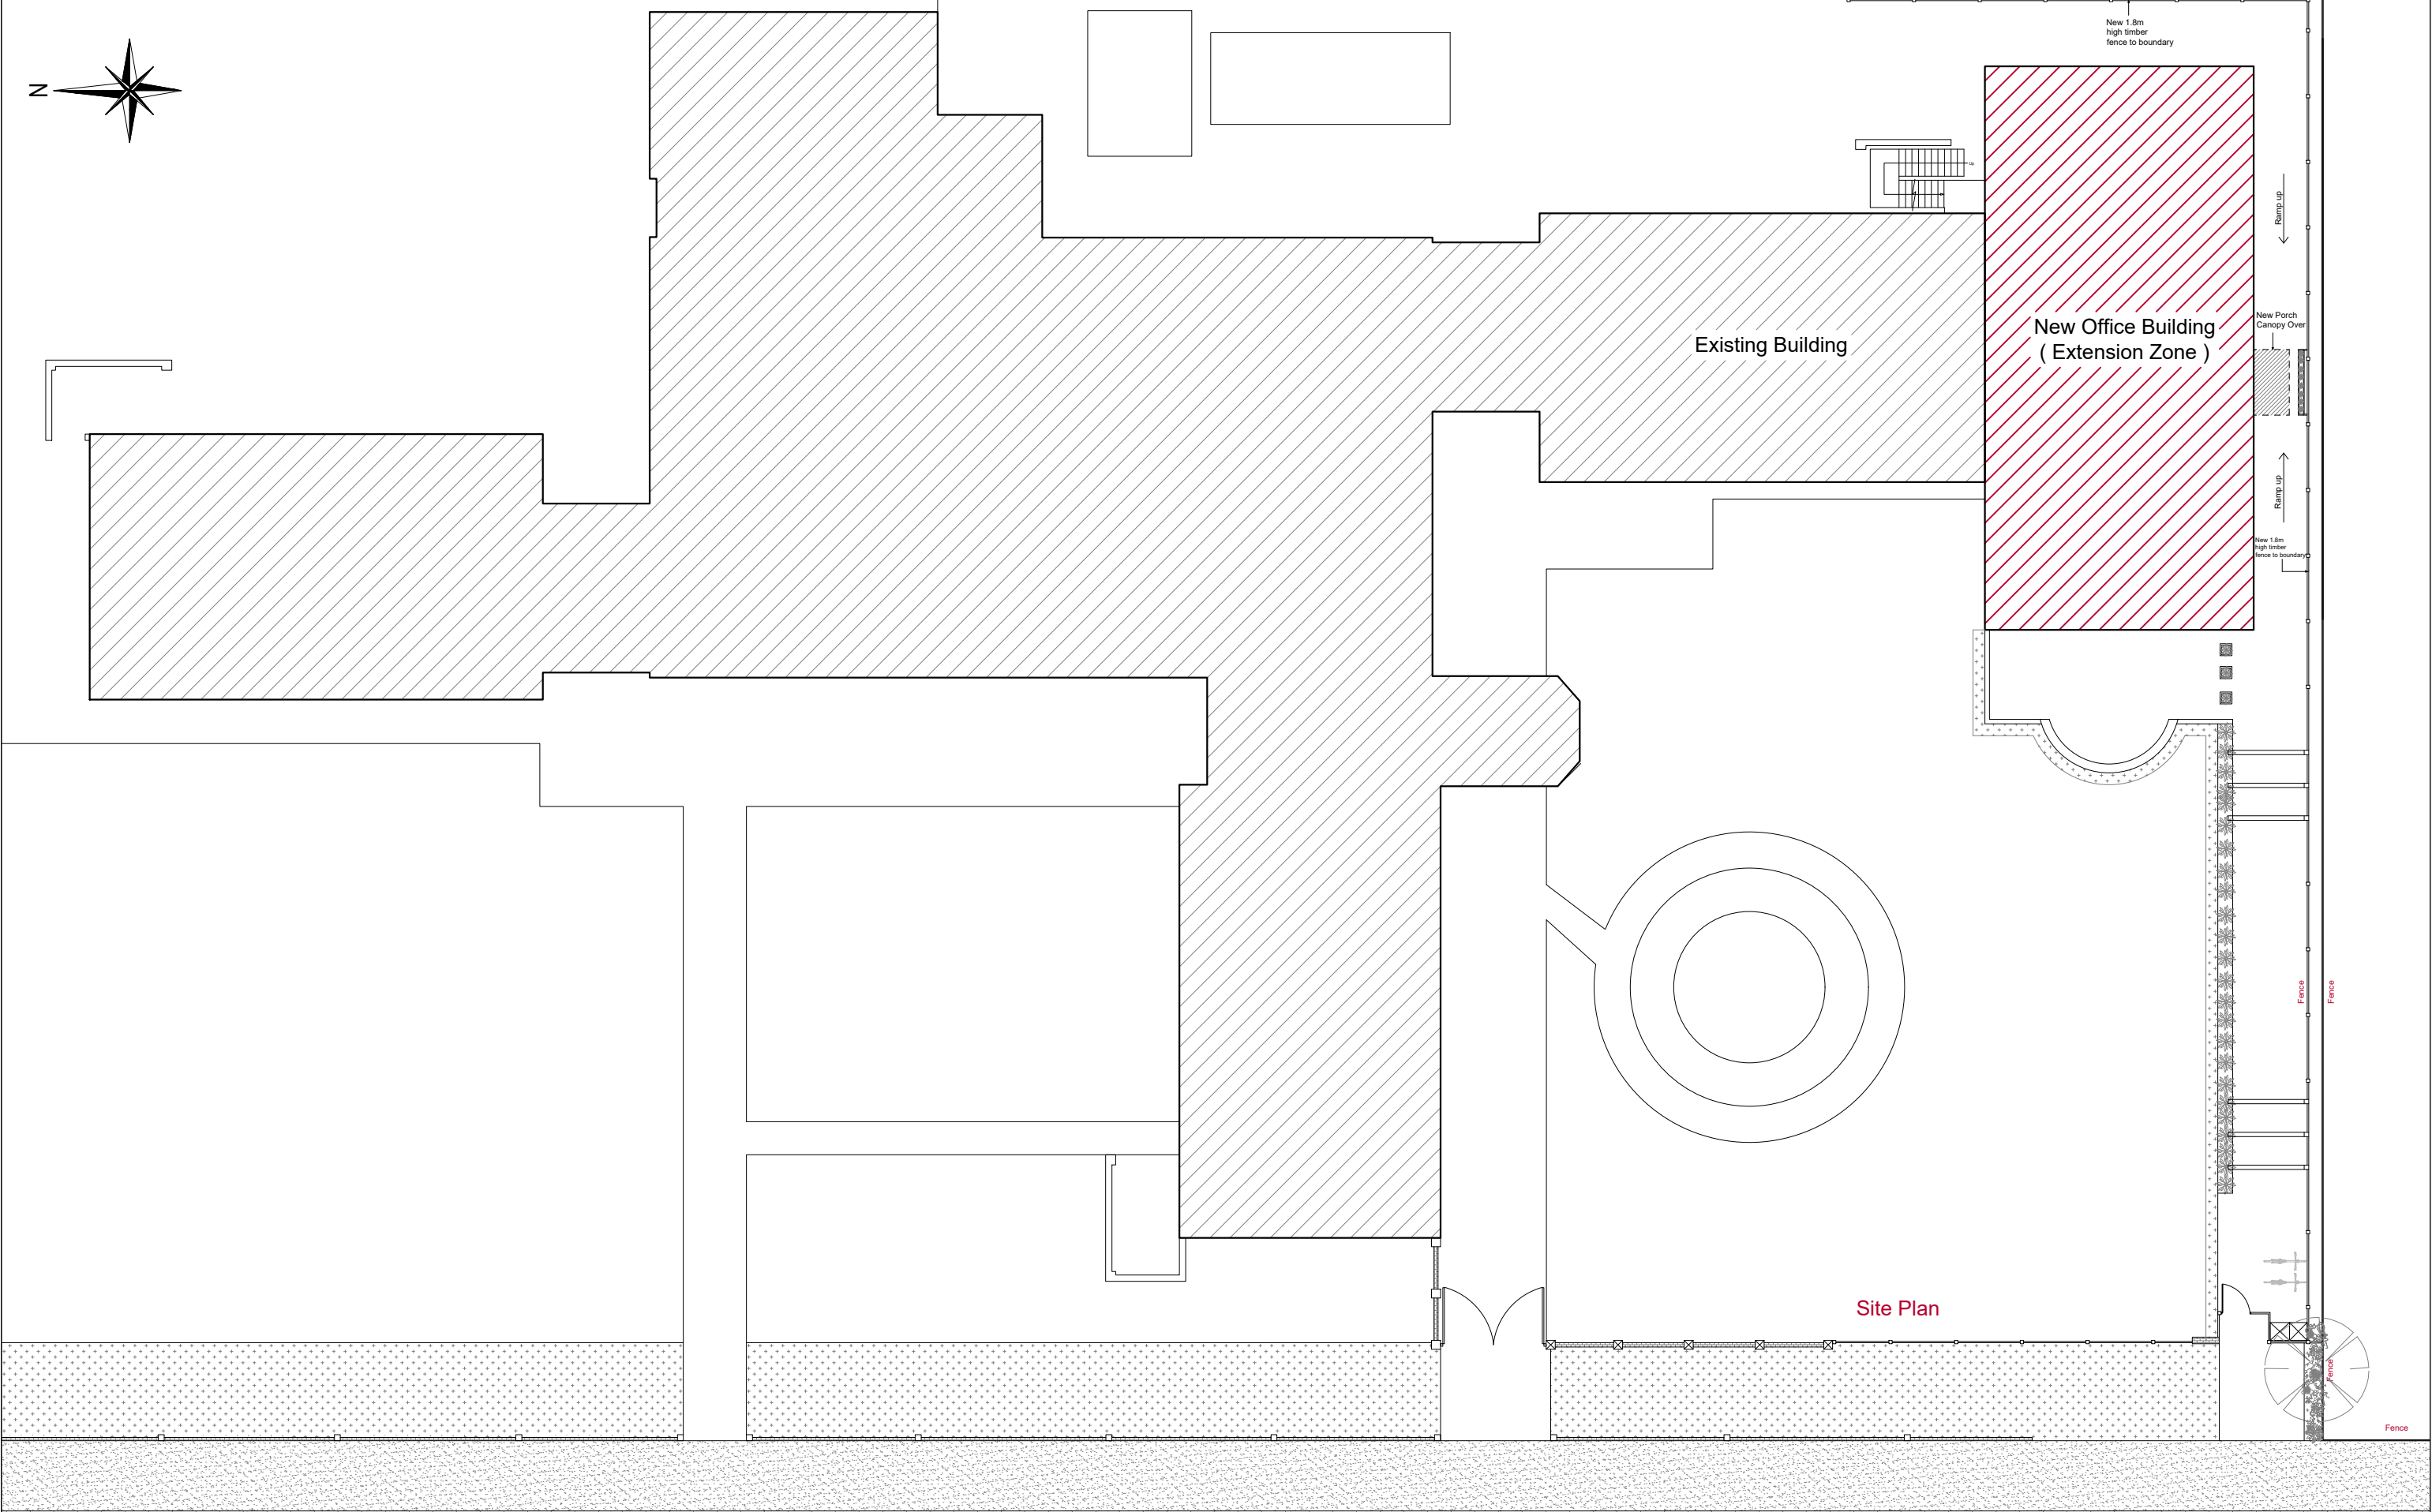


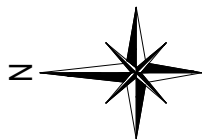

01246810m
Scale 1:200

KEY

Existing Building

New Office Building
(Extension Zone)

						CLIENT	Westholme Clinic Ltd
						PROJECT	Office Block, Westholme Clinic
						Address	Westholme Clinic Ltd, Clive Ave, Goring, BN12 4SG, Worthing, West Sussex
Rev	Date	Description	Dr	Ch			
C	12.5.26	Revised Site Plan	AK	AK			
B	24.9.25	Revised Site Plan	AK	AK			
A	17.7.25	General Agreement	AK	AK			

ARCIST

ARCHITECTS & ARTISTS' IDEAS

DRAWING Title	Proposed Site Plan	DRAWN	A.K
DRAWING NO		DATE	
Project Originator	Level Drawing No Rev		
107 - ARC -	- 133 - C		12.5.26
SCALE	SCALE 1:200 @ A3		