



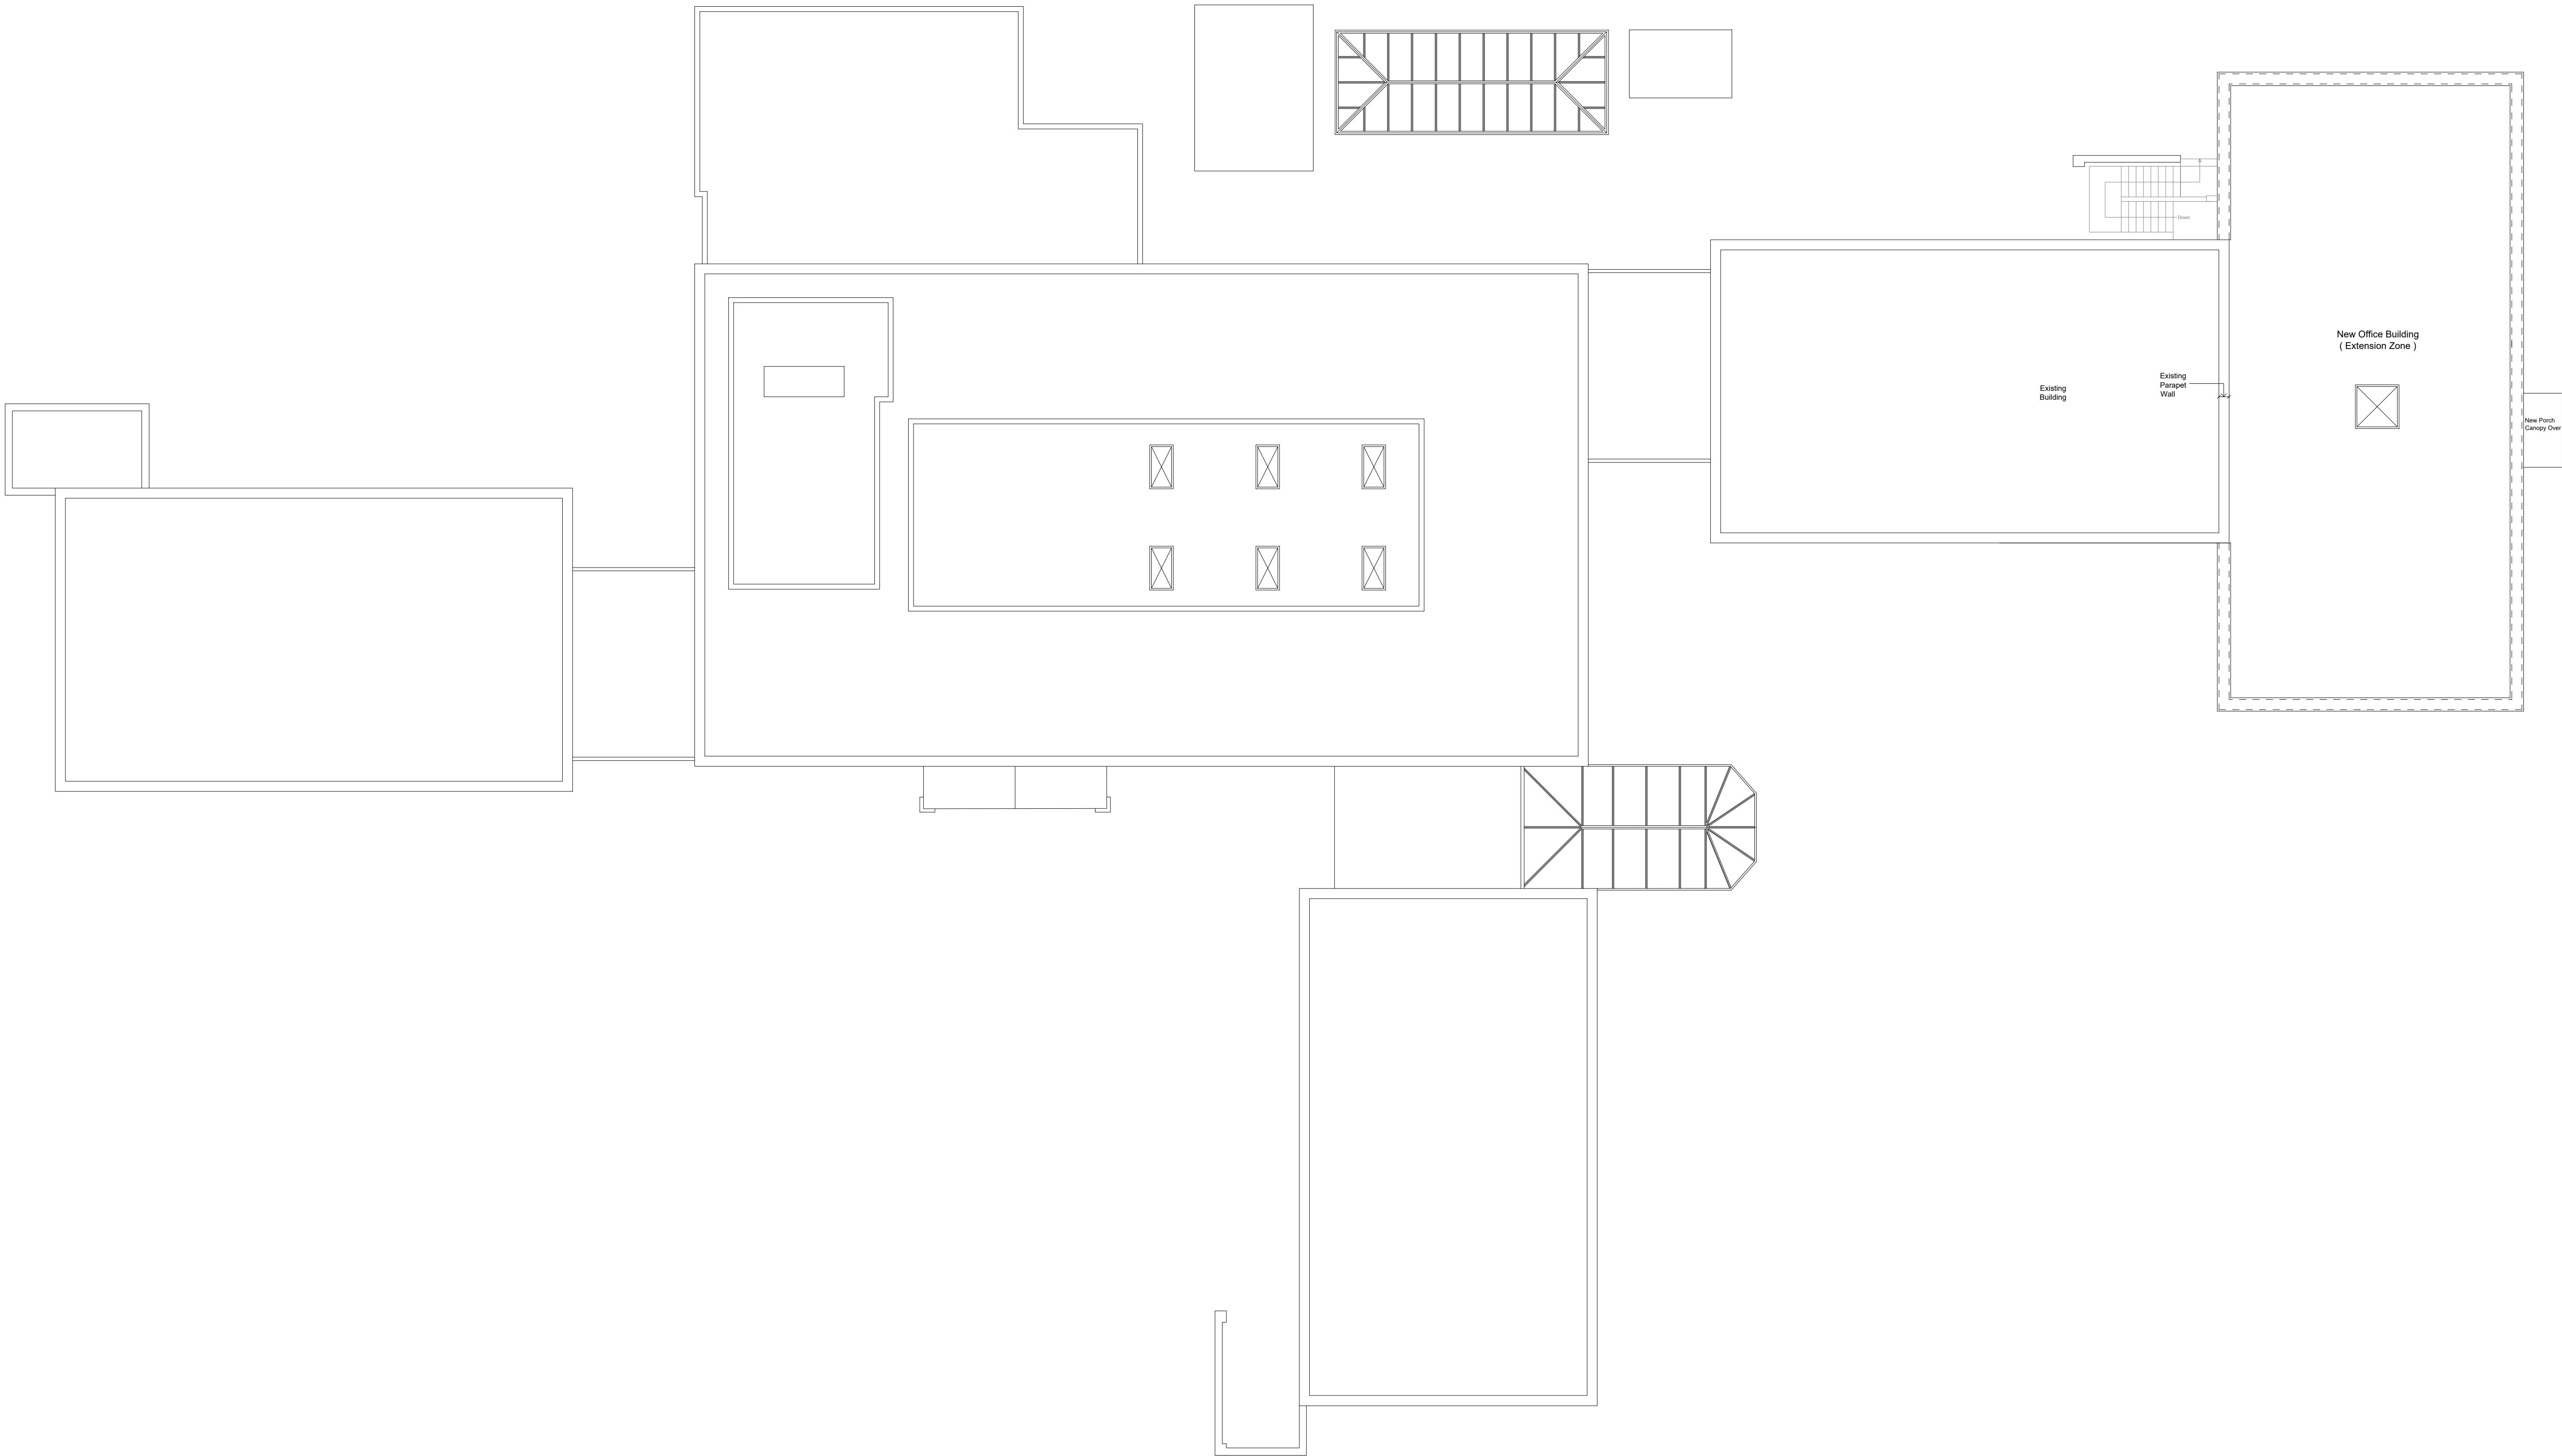

Proposed Roof Plan

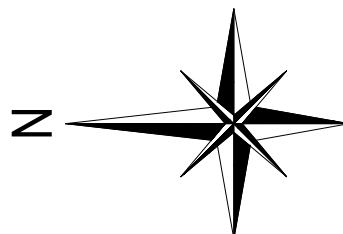

A	18.8.26	General Agreement	AK	AK	
Rev	Date	Description	Dr	Ch	

CLIENT	Westholme Clinic Ltd
PROJECT	Office Block, Westholme Clinic
Address	Westholme Clinic Ltd, Clive Ave, Goring, BN12 4SG, Worthing, West Sussex



DRAWING Title	Proposed Roof Plan	DRAWN	A.K
DRAWING NO	107 - ARC - - 135 - A	DATE	18.8.26
SCALE	SCALE 1:100 @ A1	REVISION	A