


This drawing is copyright and may not be copied or reproduced without the written consent of Finola Brady Architectural Services.


The contractor is responsible for setting out and must check all levels and dimensions prior to work being put in hand.

This drawing should not be scaled. Only written dimensions are to be taken in respect of this project.


The designer is to be immediately notified of any suspect omissions or discrepancies.

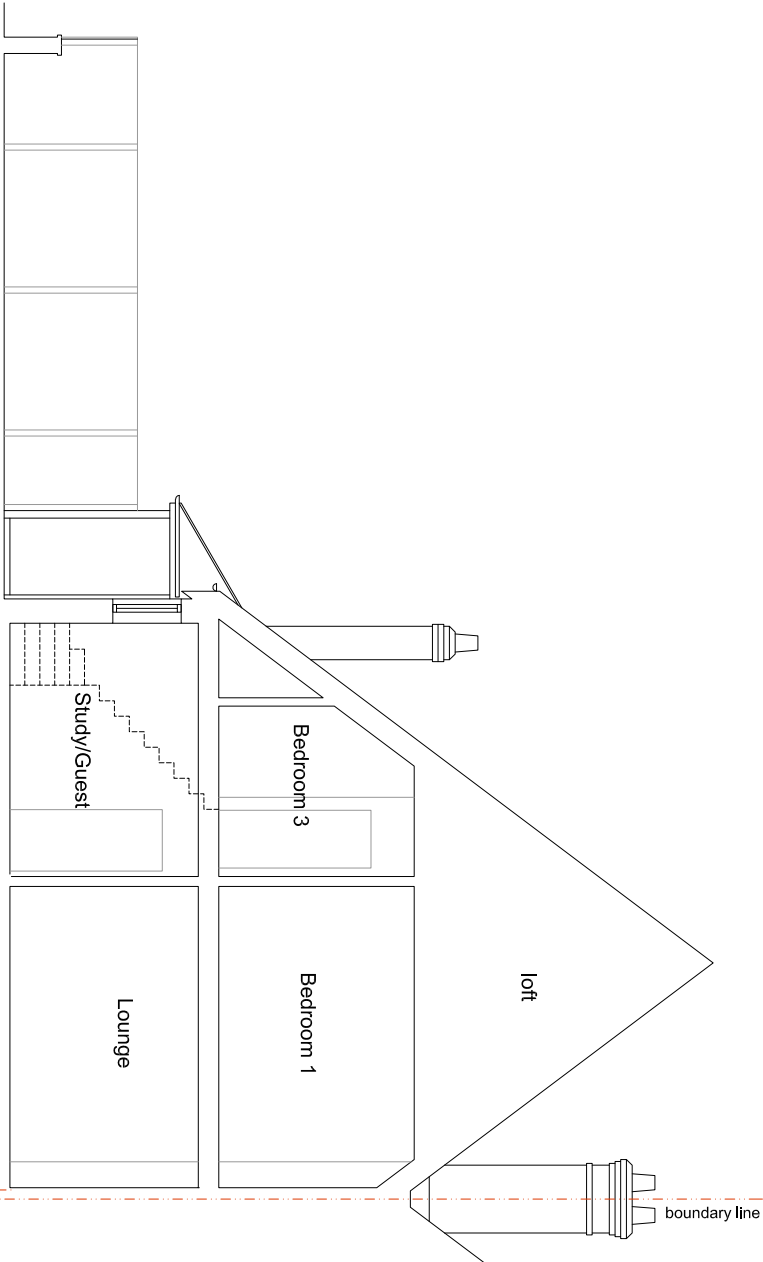

Existing Cross Section @ 1 : 100

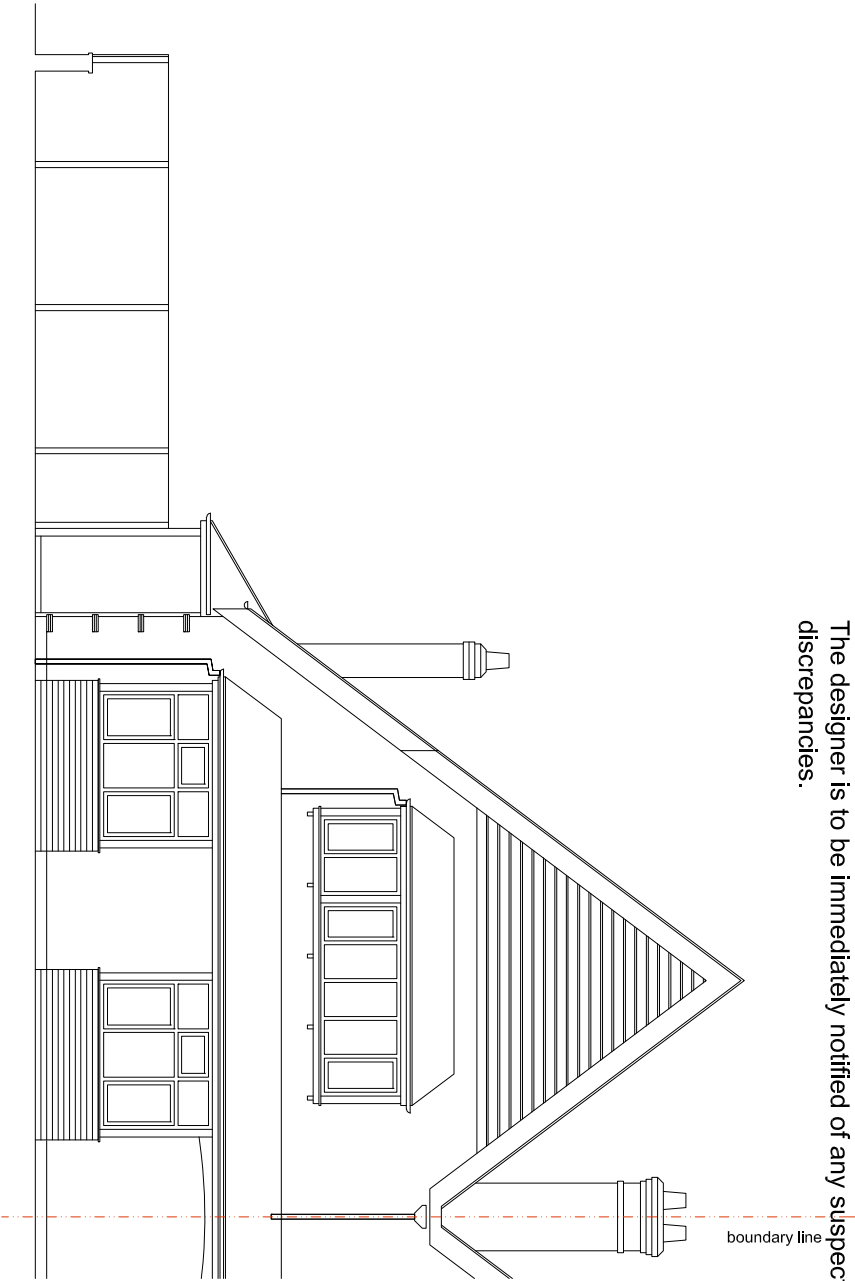

Existing Front West Elevation @ 1 : 100

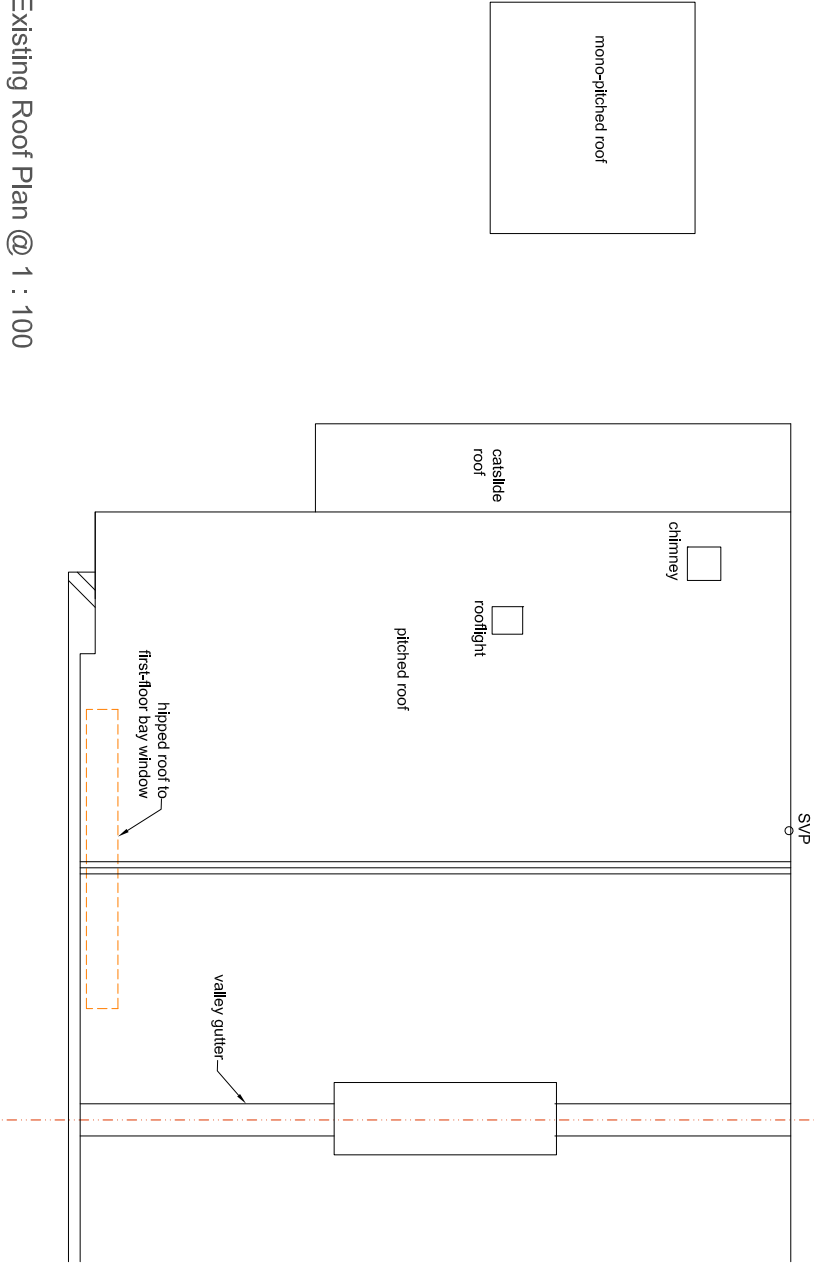

Existing Roof Plan @ 1 : 100

	F i n o l a B r a d y A r c h i t e c t u r a l S e r v i c e s TEL 07960 235756 www.fbarchitectural.co.uk
Site Location :	26 Nutbourne Road, Worthing, BN14 7HS
Project Name :	Single-Storey Extension, New Side Dormer, New Driveway
Drawing Name :	Existing Roof Plan, Section & Front Elevation
Drawing No:	FB25-0502 EX02
Date :	11th July 2024
	Scale : 1 : 100 @ A3