


This drawing is copyright and may not be copied or reproduced without the written consent of Finola Brady Architectural Services.


The contractor is responsible for setting out and must check all levels and dimensions prior to work being put in hand.

This drawing should not be scaled. Only written dimensions are to be taken in respect of this project.

The designer is to be immediately notified of any suspect omissions or discrepancies.

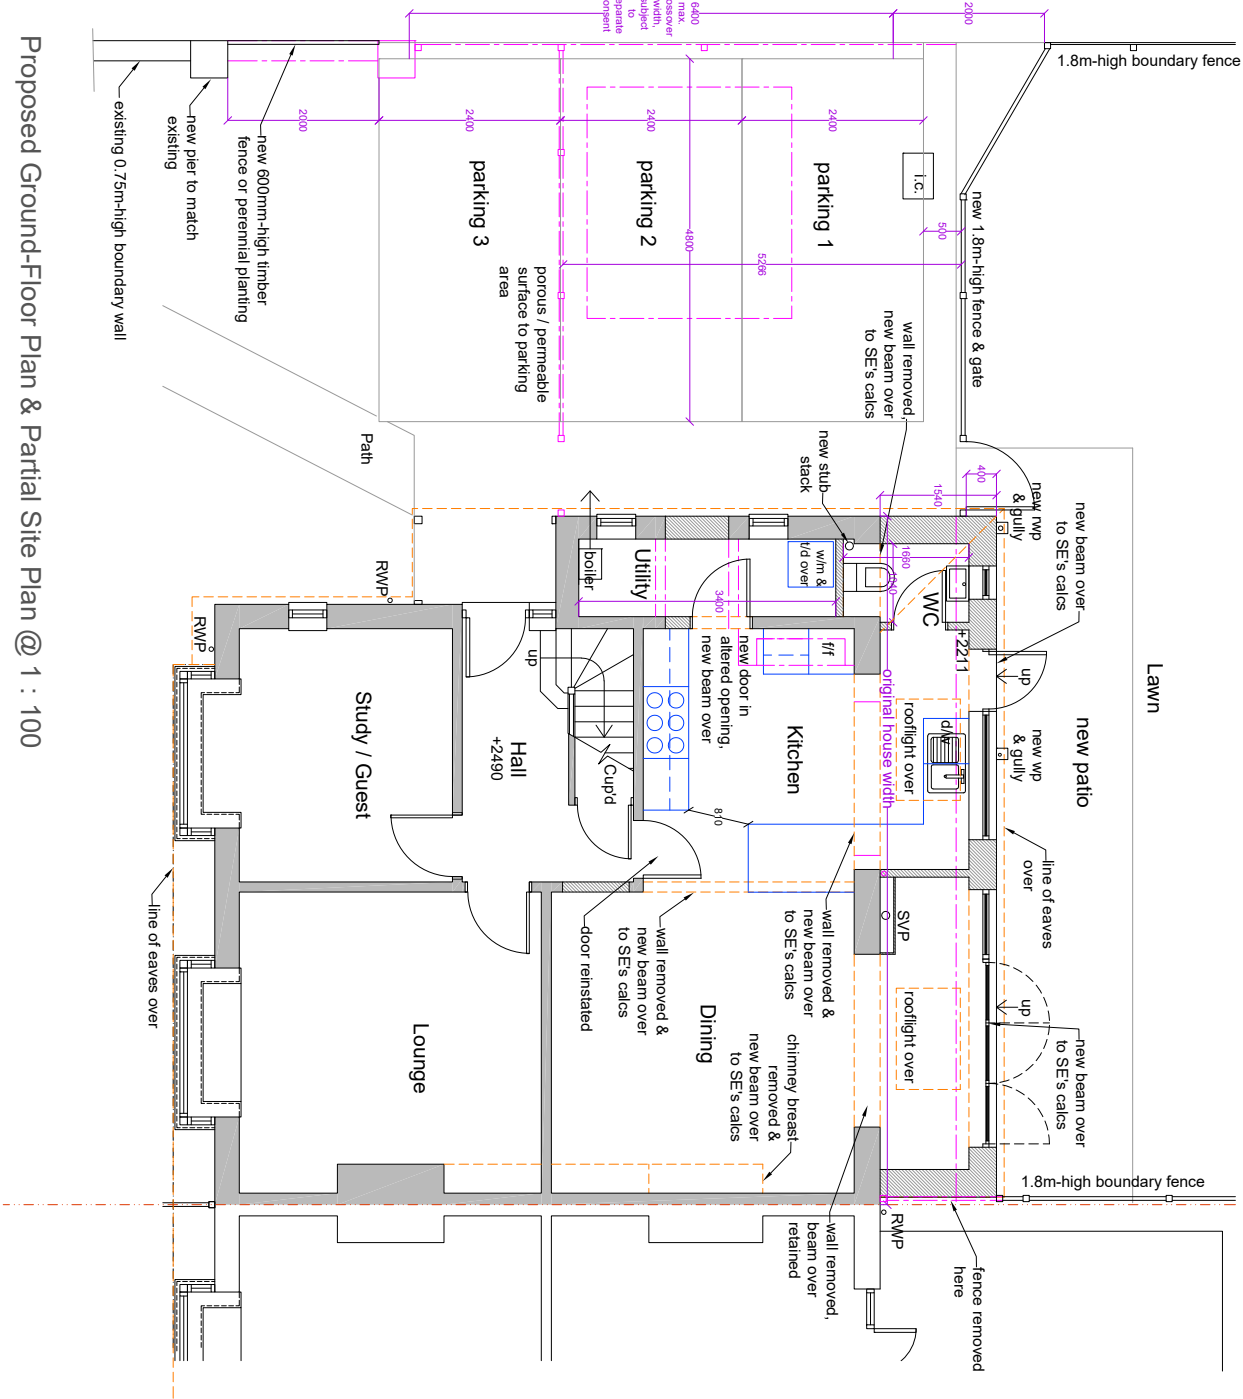

Proposed First-Floor Plan @ 1 : 100

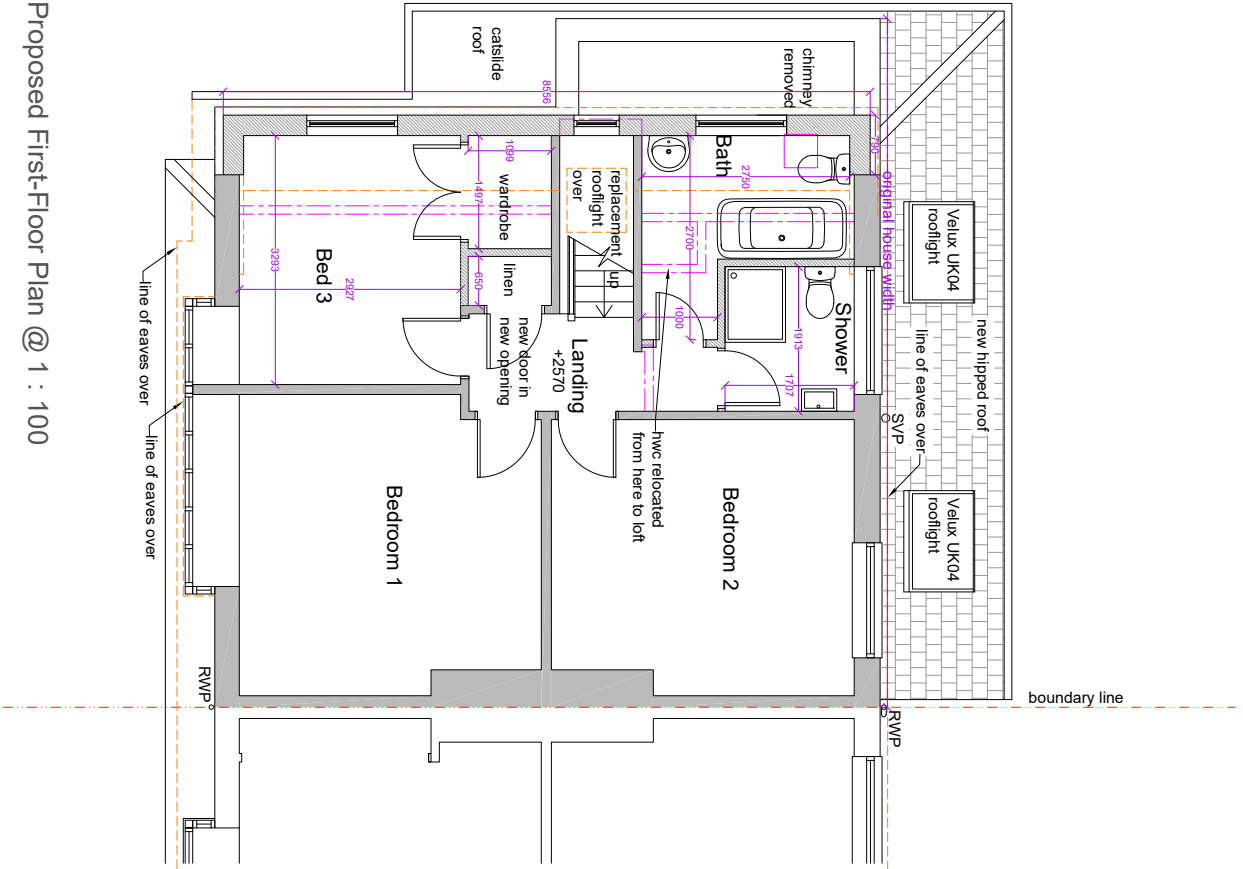

Proposed First-Floor Plan @ 1 : 100

Rev. B 12.11.25 Annotation added at planner's request FB  
Rev. A 07.11.25 Client amendments to scheme FB

|   |                                                                                  |
|---|----------------------------------------------------------------------------------|
| <br>FINOLA BRADY<br>ARCHITECTURAL SERVICES<br>TEL 07960 235756 www.fbarchitectural.co.uk | <b>F i n o l a B r a d y</b><br><b>A r c h i t e c t u r a l S e r v i c e s</b> |
| Site Location :   | 26 Nutbourne Road, Worthing, BN14 7HS                                            |
| Project Name :   | Single-Storey Extension, New Side Dormer, New Driveway                           |
| Drawing Name :   | Proposed Floor Plans for Application                                             |
| Drawing No:   | FB25-0502 PL01-B                                                                 |
| Date :   | 3rd November 2025                                                                |
|   | Scale : 1 : 100 @ A3                                                             |