





Indicates demolished construction

Indicates new walls

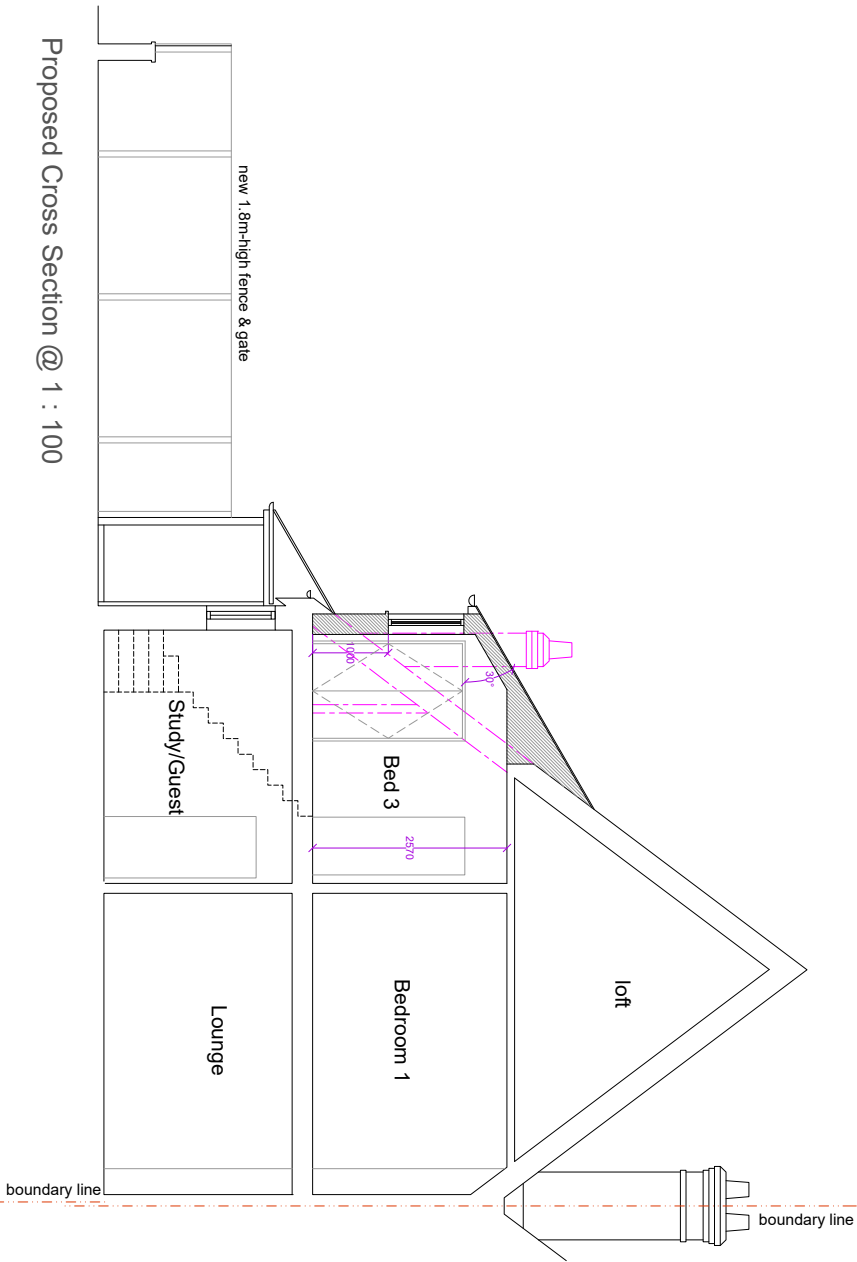

Proposed Cross Section @ 1 : 100

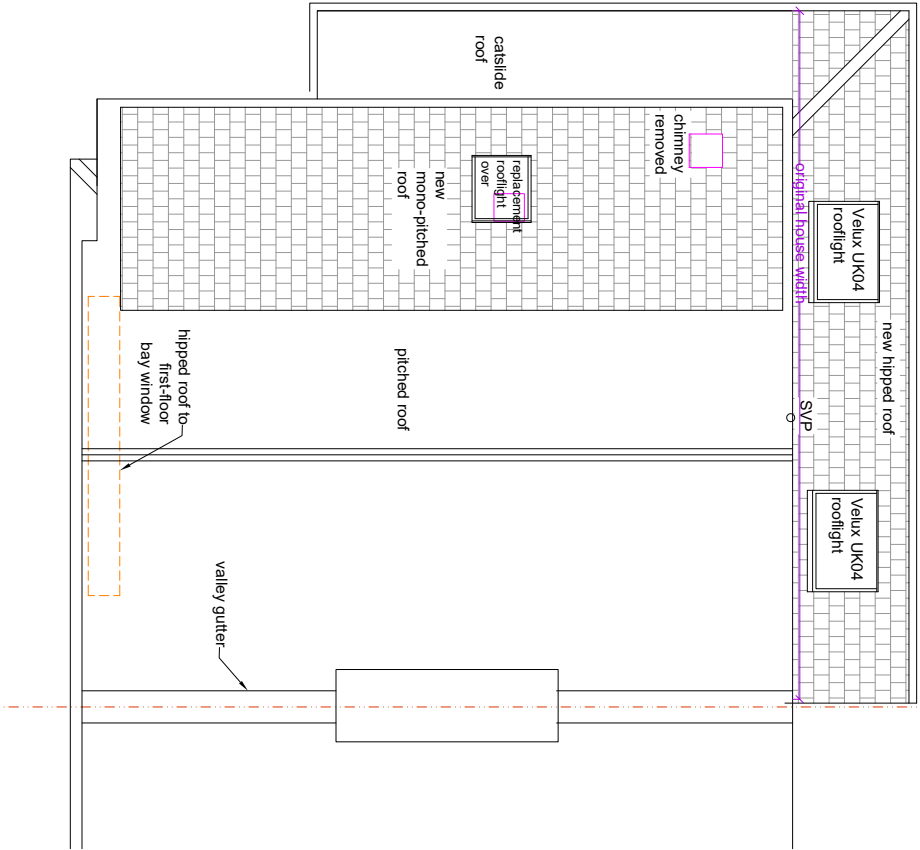


Proposed Roof Plan @ 1 : 100

This drawing is copyright and may not be copied or reproduced without the written consent of Findola Brady Architectural Services.

The contractor is responsible for setting out and must check all levels and dimensions prior to work being put in hand.

This drawing should not be scaled. Only written dimensions are to be taken in respect of this project.

The designer is to be immediately notified of any suspect omissions or discrepancies.

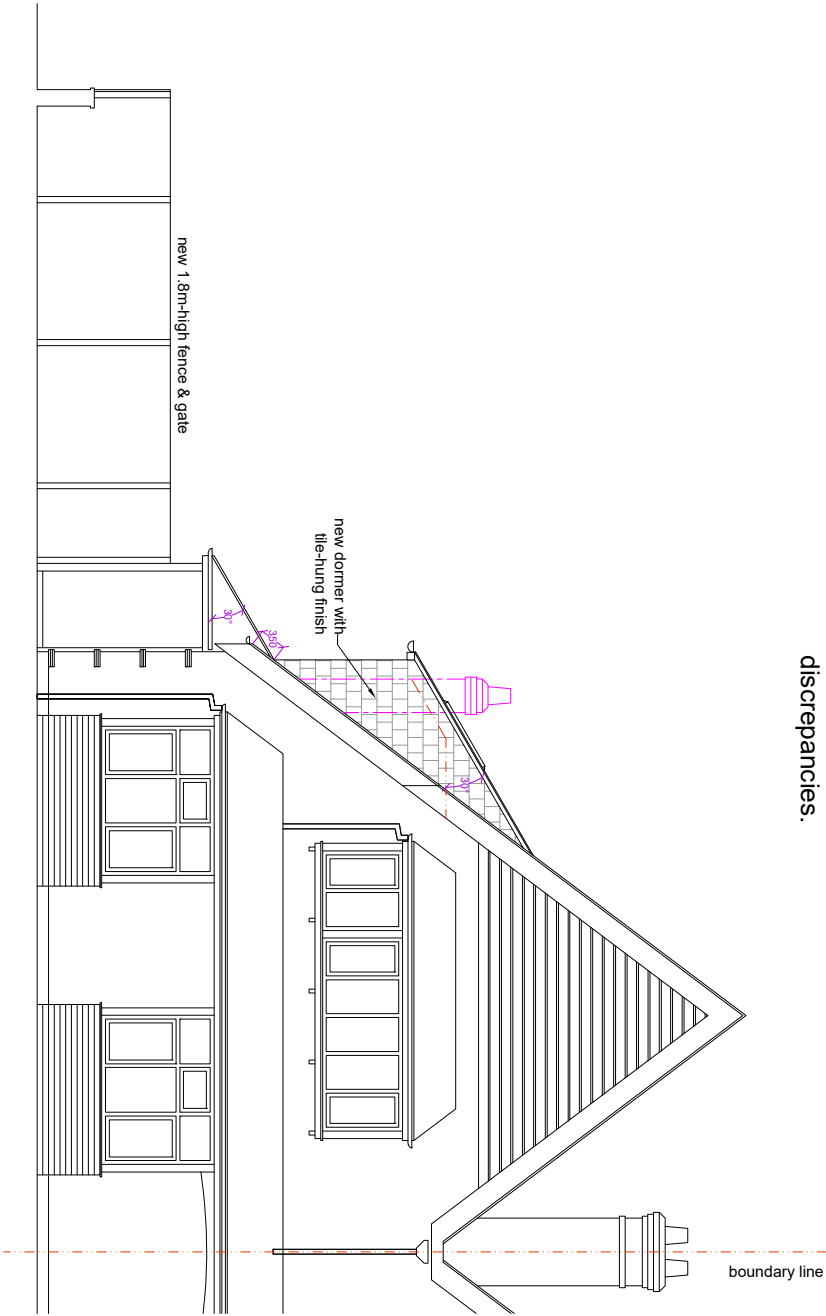

Proposed Front West Elevation @ 1 : 100

|                                                                                     |  |   |                             |                      |
|-------------------------------------------------------------------------------------|--|---|-----------------------------|----------------------|
| Rev. A                                                                              |  | 07.11.25   | Client amendments to scheme | FB                   |
|  |  | <b>F i n o l a B r a d y</b><br><b>A r c h i t e c t u r a l S e r v i c e s</b><br>TEL 07960 235756 www.fbarchitectural.co.uk |                             |                      |
| Site Location :                                                                     |  | 26 Nutbourne Road, Worthing, BN14 7HS                                                                                          |                             |                      |
| Project Name :                                                                      |  | Single-Storey Extension, New Side Dormer, New Driveway                                                                         |                             |                      |
| Drawing Name :                                                                      |  | Proposed Roof Plan, Section & Front Elevation for Application                                                                  |                             |                      |
| Drawing No:                                                                         |  | FB25-0502 PL02-A   |                             | Scale : 1 : 100 @ A3 |
| Date :                                                                              |  | 3rd November 2025   |                             |                      |