




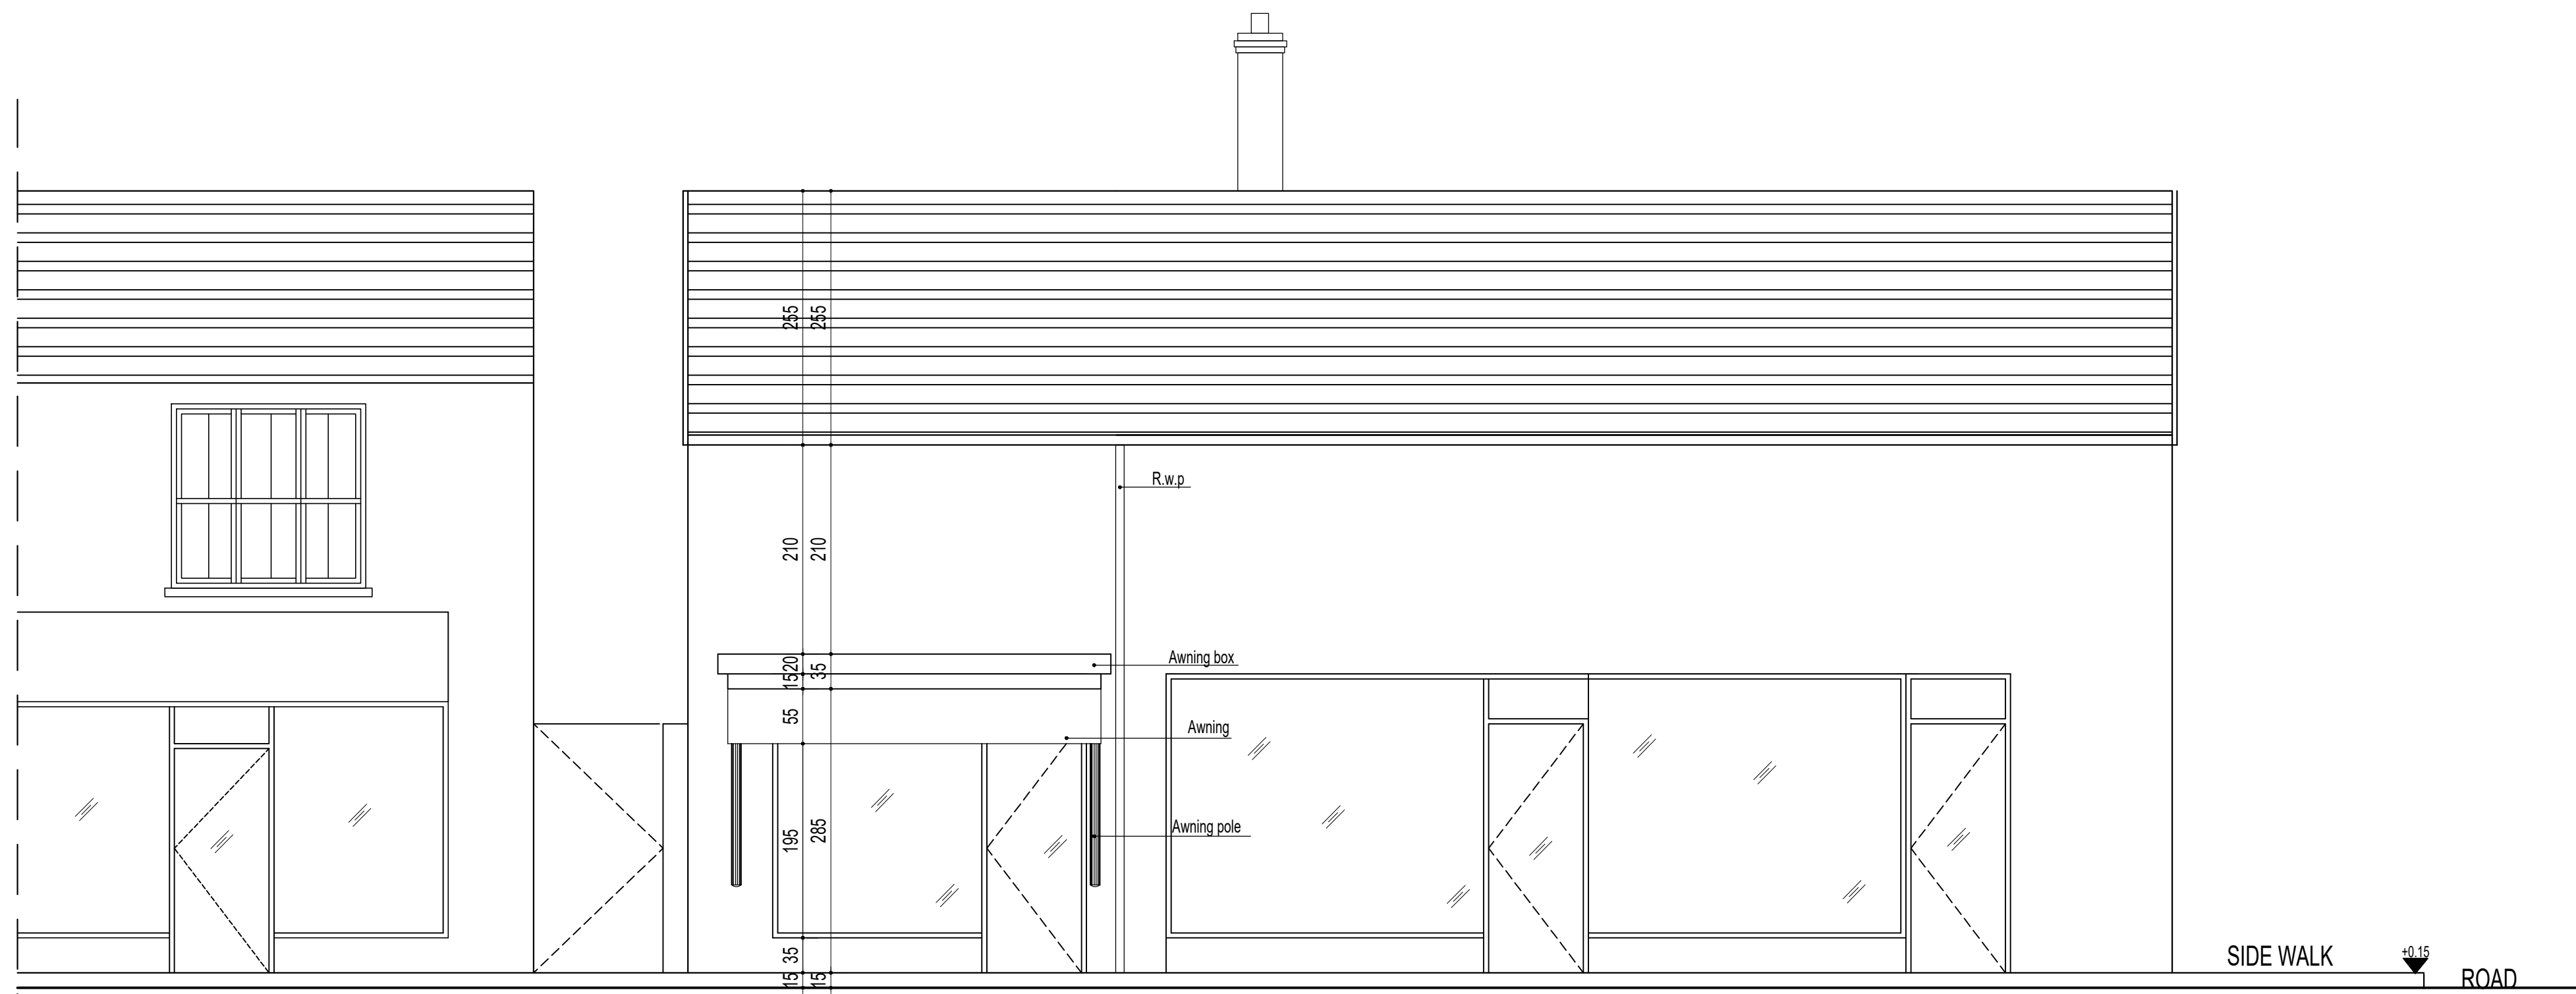


EXISTING WEST ELEVATION
SCALE 1/50

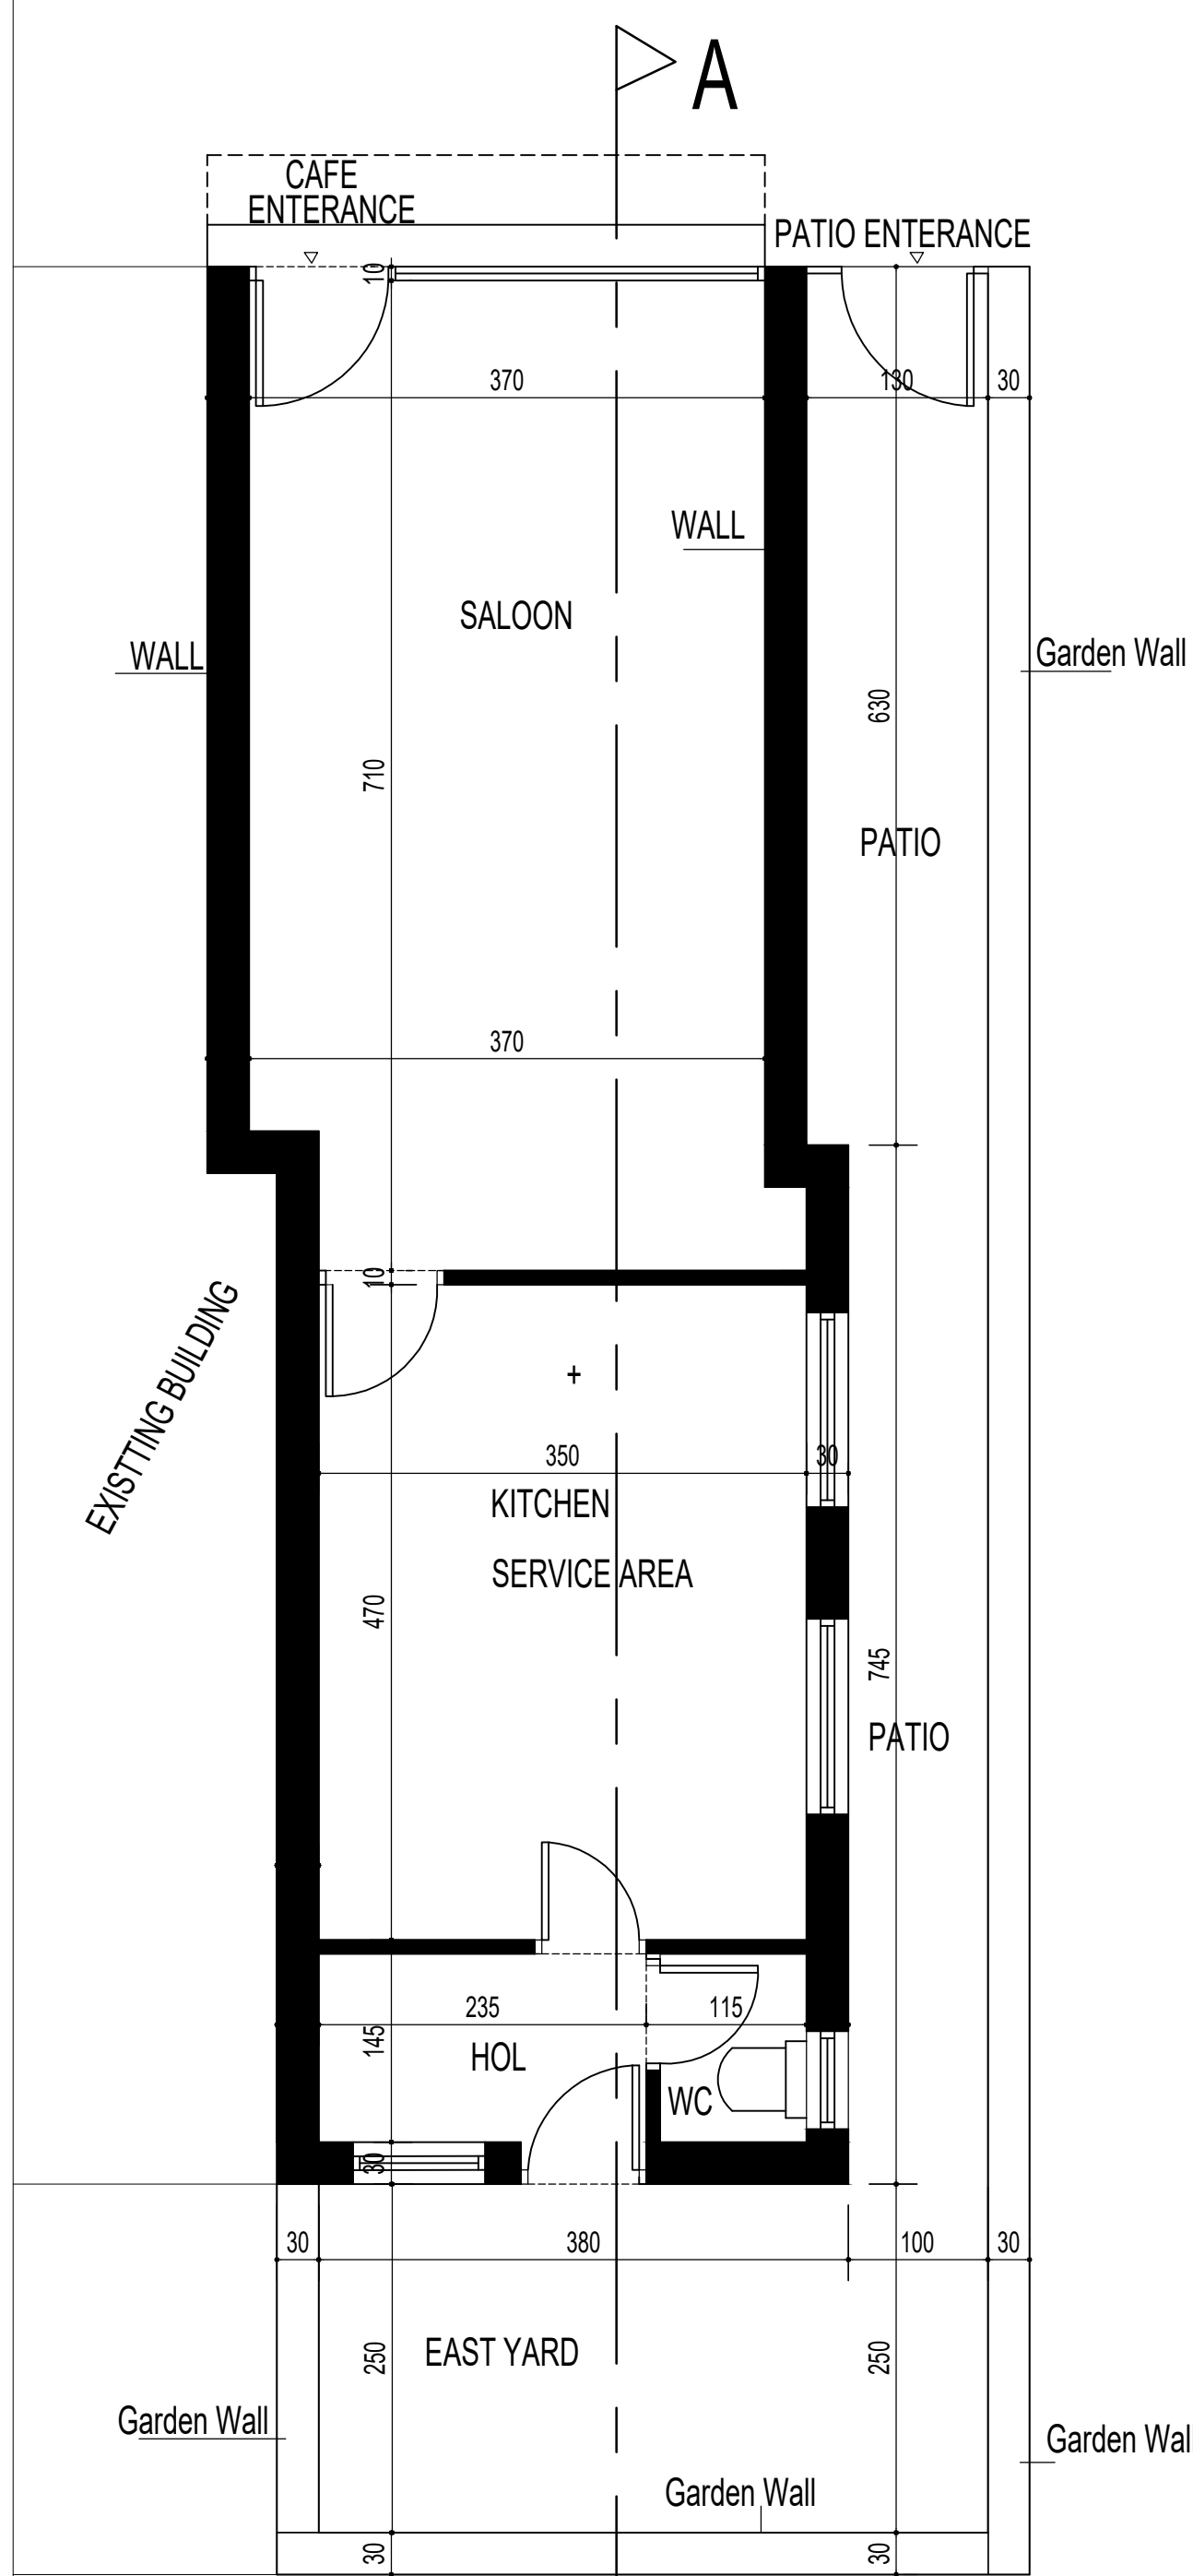

EXISTING CAFE PLAN
SCALE 1/50

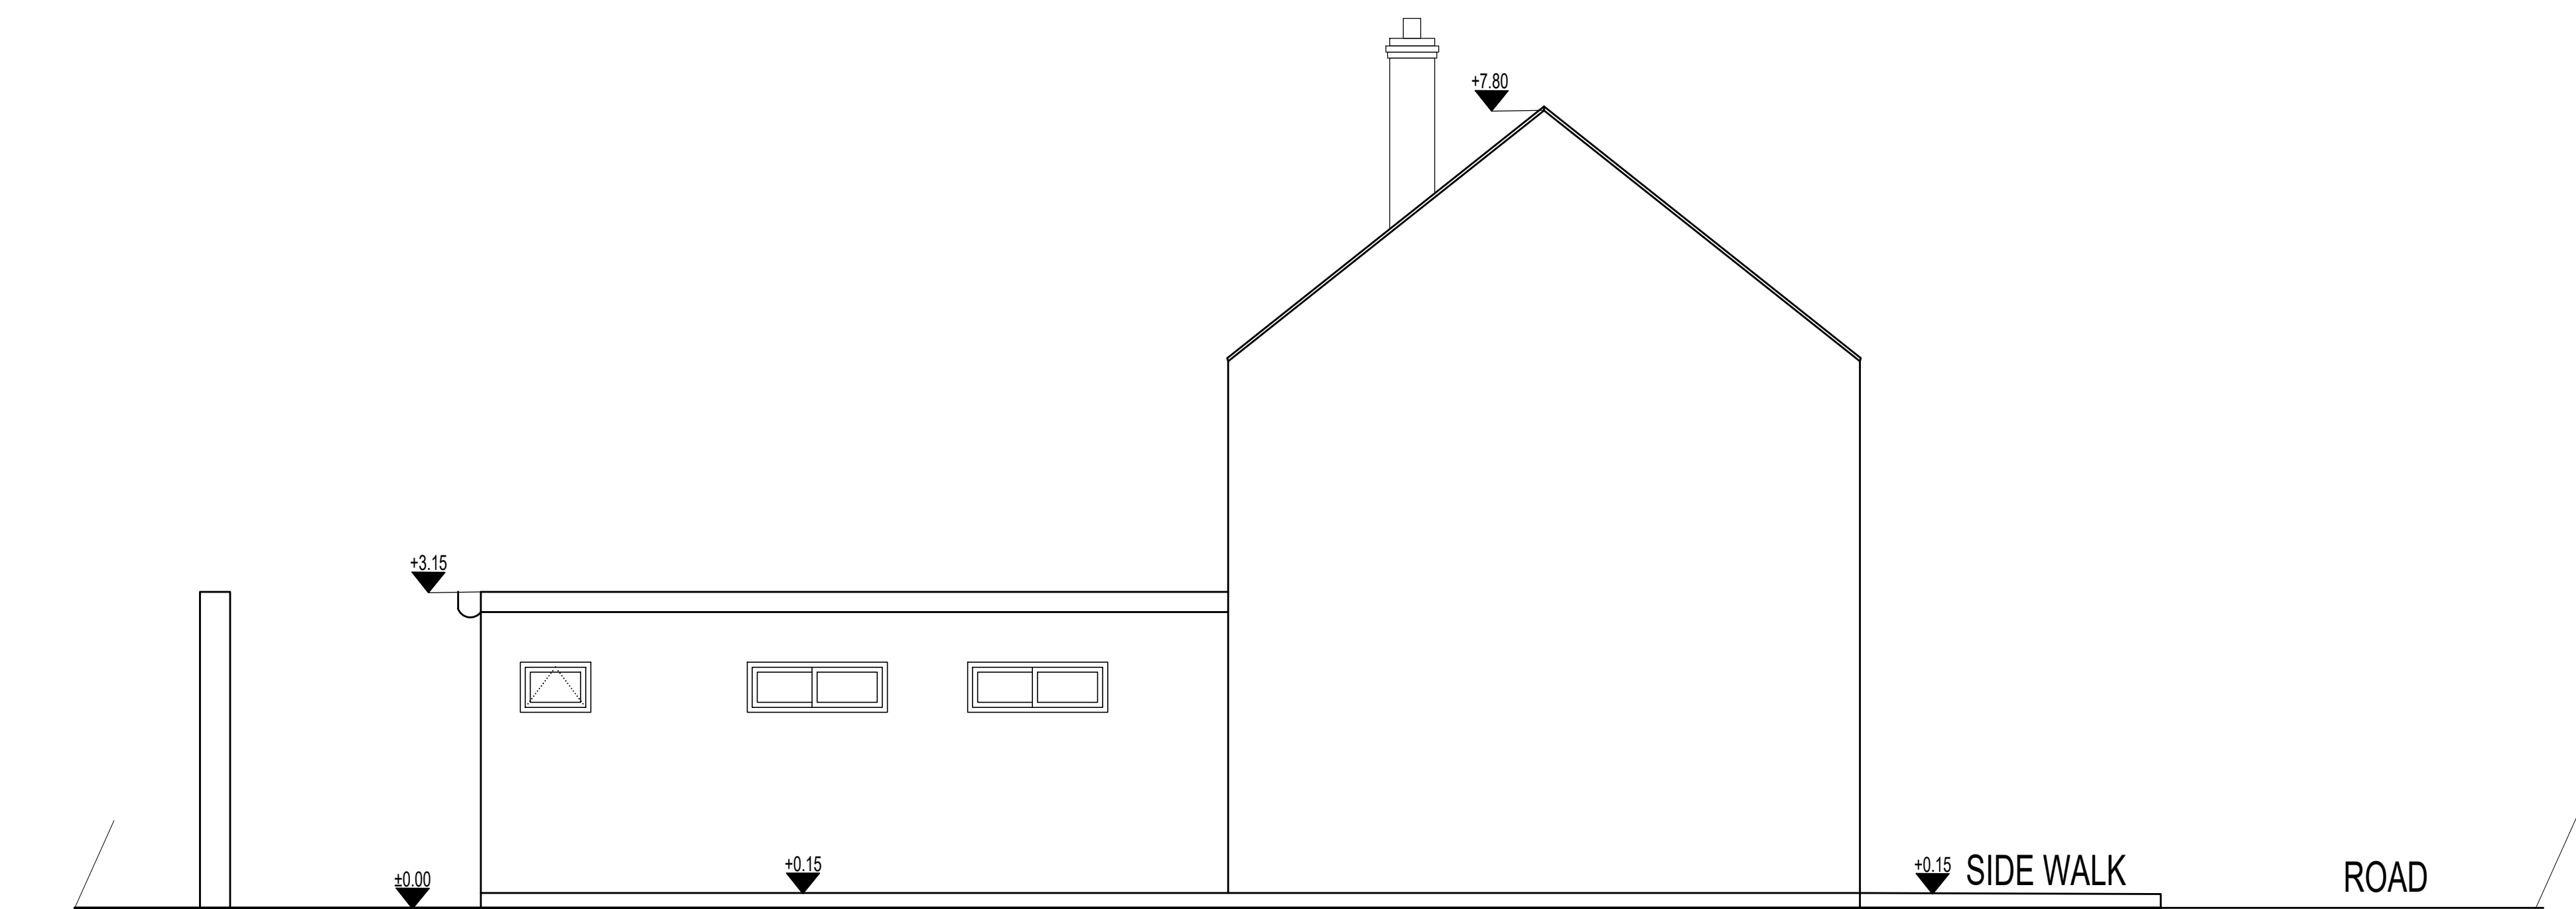


EXISTING NORTH ELEVATION
SCALE 1/50

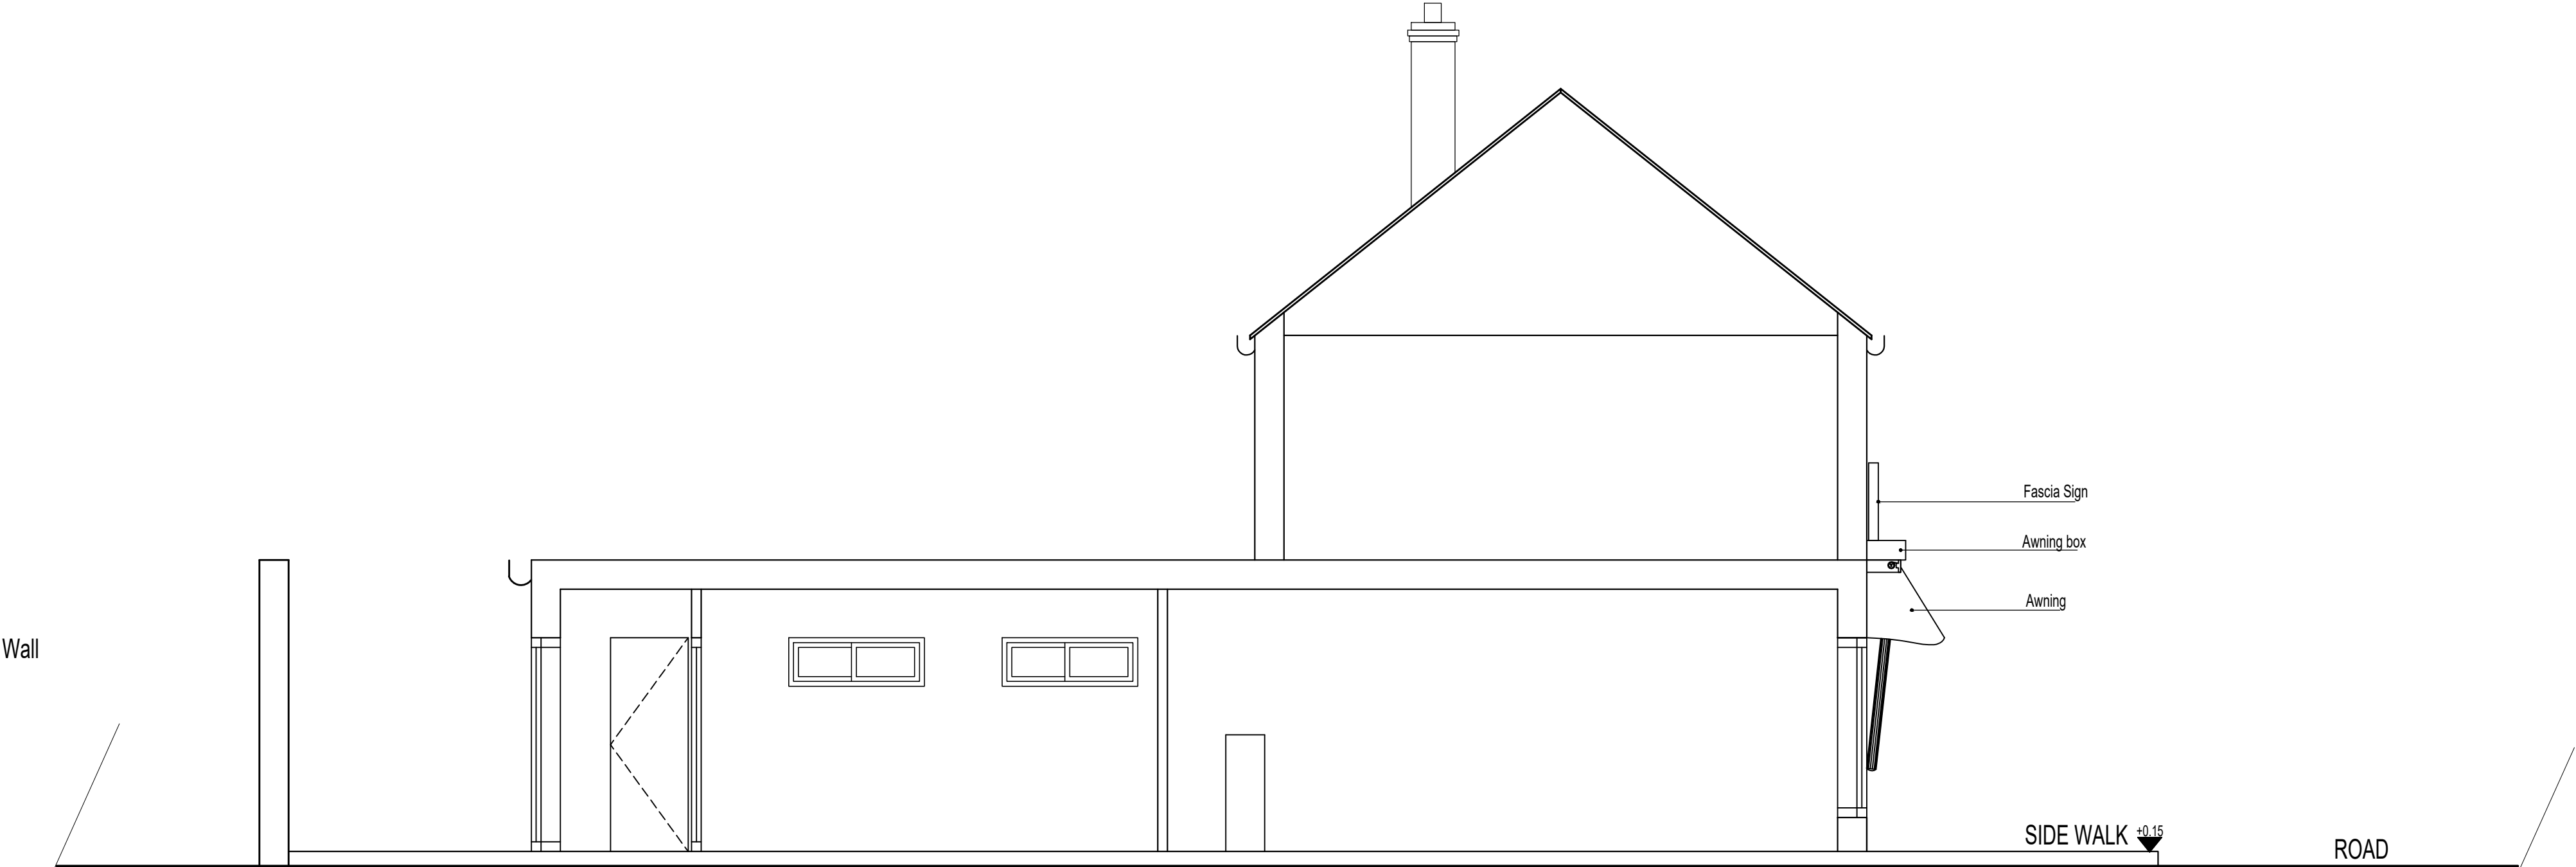


SECTION A-A
SCALE 1/50

1:50 0 0.5 1 1.5 2 2.5 3 4 5m

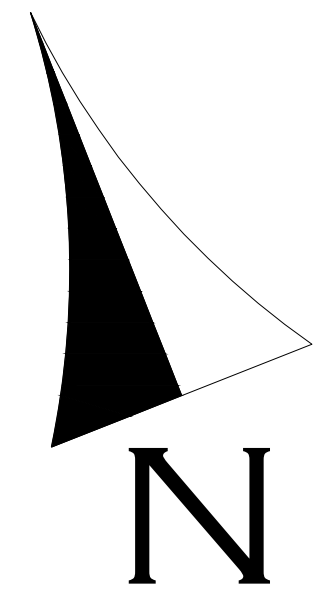

NOTES

1. This drawing is the exclusive property of Shell Art Architecture & Structure Design Ltd. and the reproduction of any part without prior written consent from this office is prohibited.
2. Contractor to check and verify all levels, datums and discrepancies on site and report any discrepancies or omissions to the office prior to start of work and during the construction phase.
3. This office cannot be held responsible for dimensions and details of part and equipment supplied by third party manufacturers. Such details to be verified by the contractor prior to commencement of work.
4. This drawing is to be read and understood in conjunction with structural, mechanical, electrical and/or any other consultant's documentation as may be applicable to the project prior to start of work and its duration.
5. Measurement scaling of this drawing shall only be performed in its digital form. Do not scale directly from the drawing.

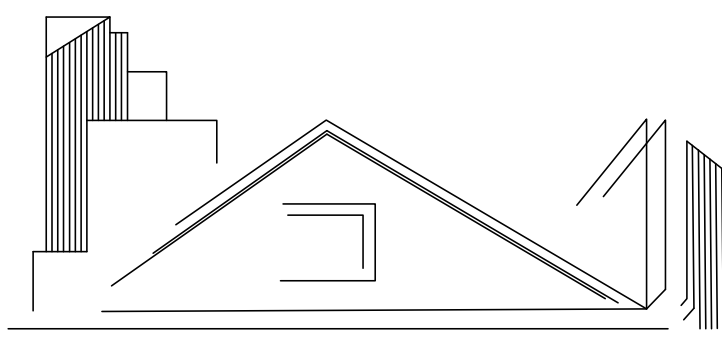

ShellArt Engineering&Architecture Ltd

Unit 3B, Berol House,25 Ashley Road
London N17 9LJ
Mobile No: 07599970636
E-mail: jamie_archi.ukjame@yahoo.com

CLIENT	SITE ADDRESS	
Mrs. AYSE JAME	70 Broadwater Street West Worthing BN14 9DE	
PROJECT DESCRIPTION		
BUILDING REGULATION DRAWING- EXISTING LAYOUT		
DRAWN BY	PEYMAN JAME	
DATE	29.10.2025	
SCALE	1:50 @ A0	
DRAWING NUMBER		REV.
2025-PE001-EX		