



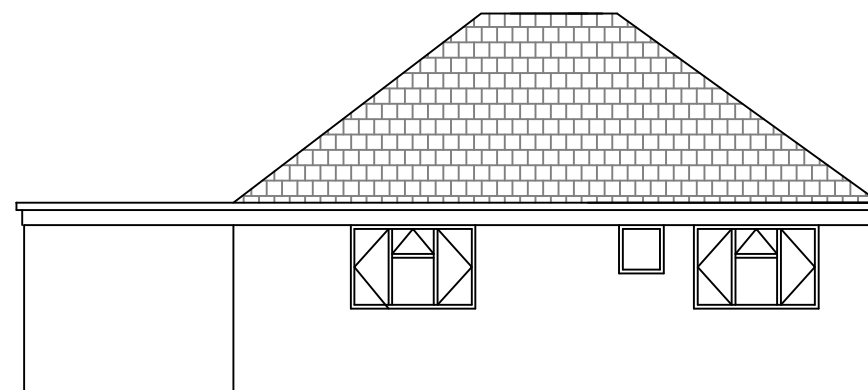


Existing West Elevation

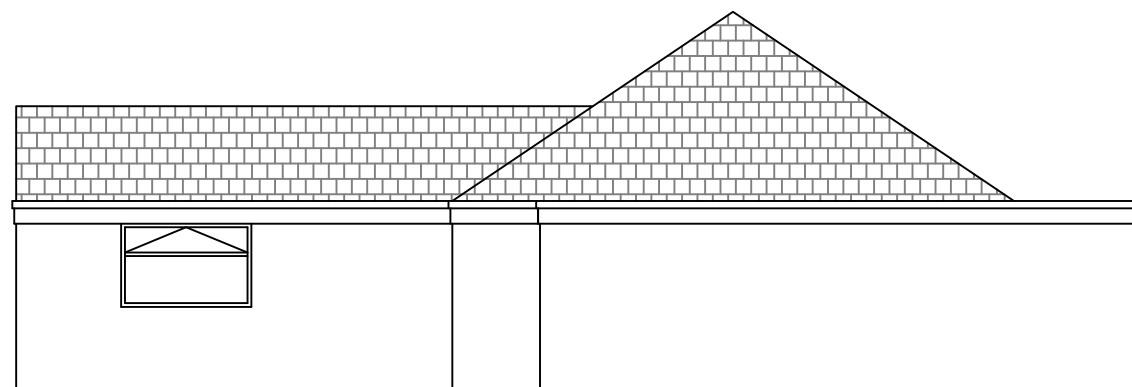

Existing East Elevation



Existing South Elevation

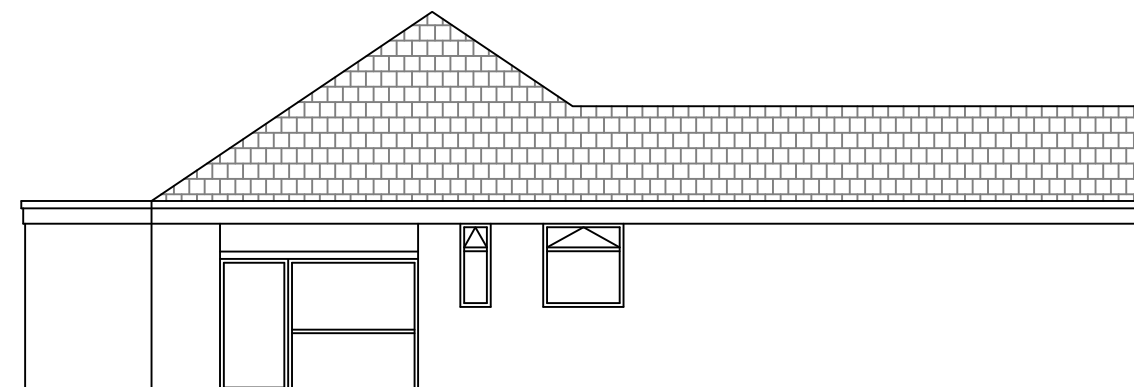

Existing North Elevation

24 Cissbury Gardens
Worthing
BN14 0DX

Existing Elevations

Scale: 1 : 100
Date: February 2026
Drawn By: G . Lednor

Drawing No.
000/05