




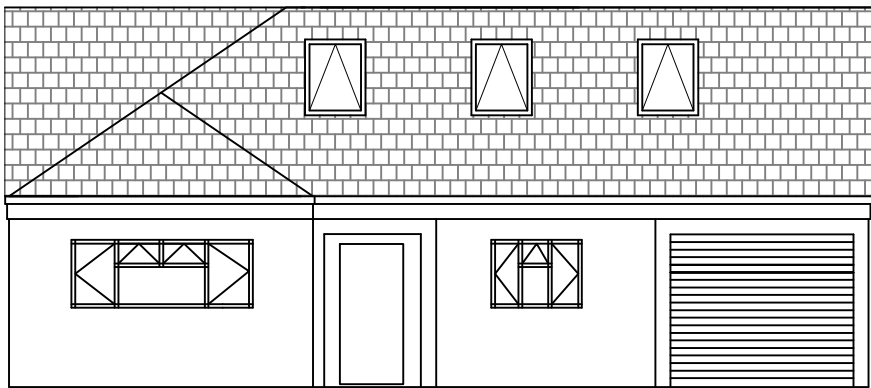


Proposed West Elevation

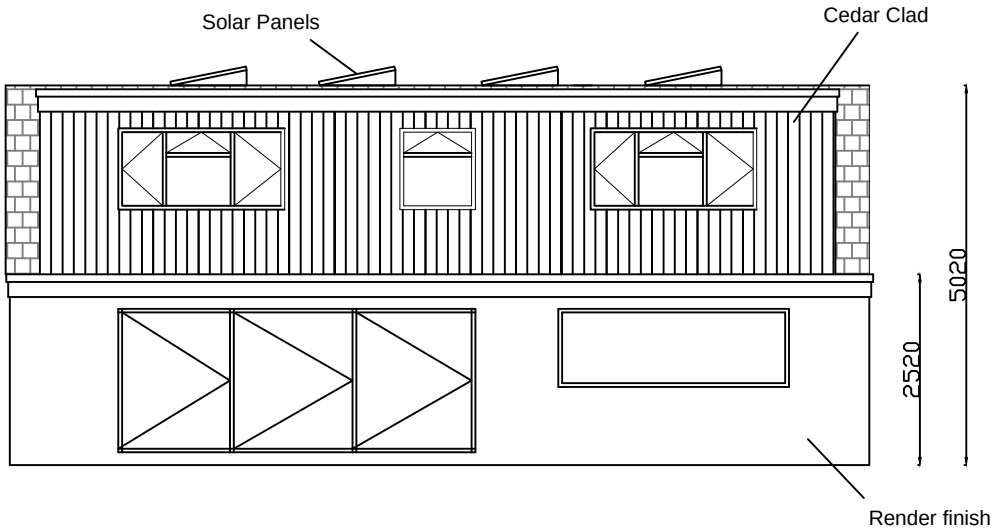

Proposed East Elevation

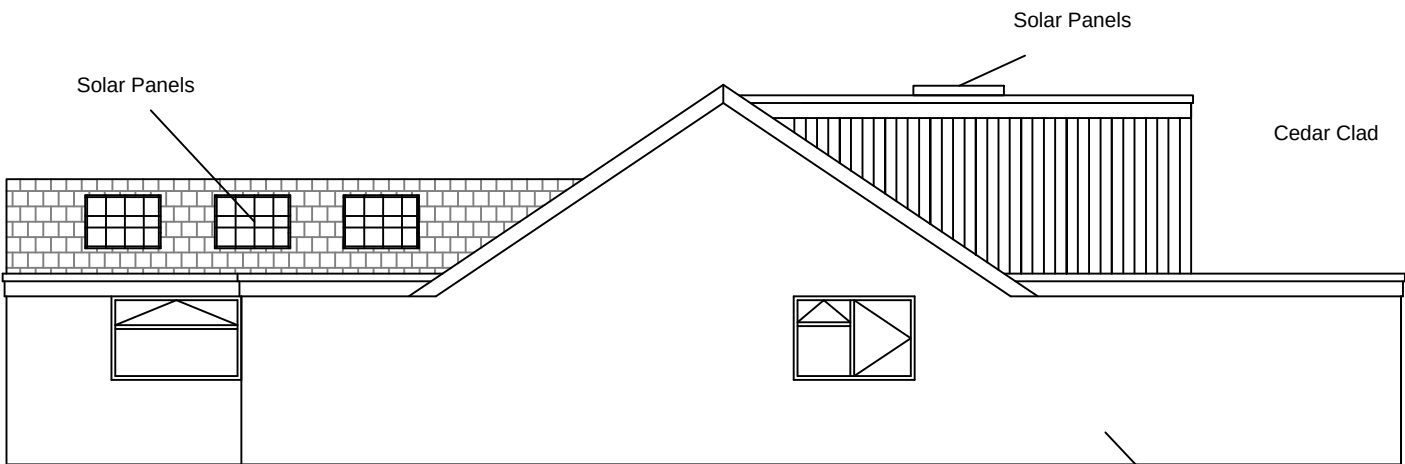

Proposed South Elevation

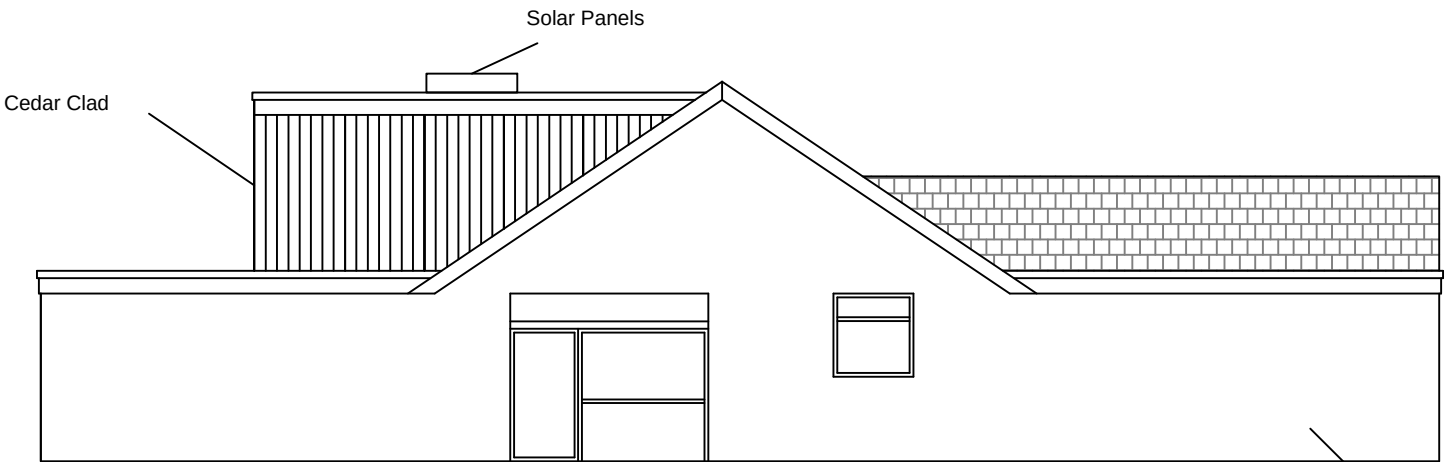

Proposed North Elevation

24 Cissbury Gardens
Worthing
BN14 0DX

Proposed Elevations

Scale: 1 : 100
Date: February 2026
Drawn By: G . Lednor

Drawing No.
000/06