


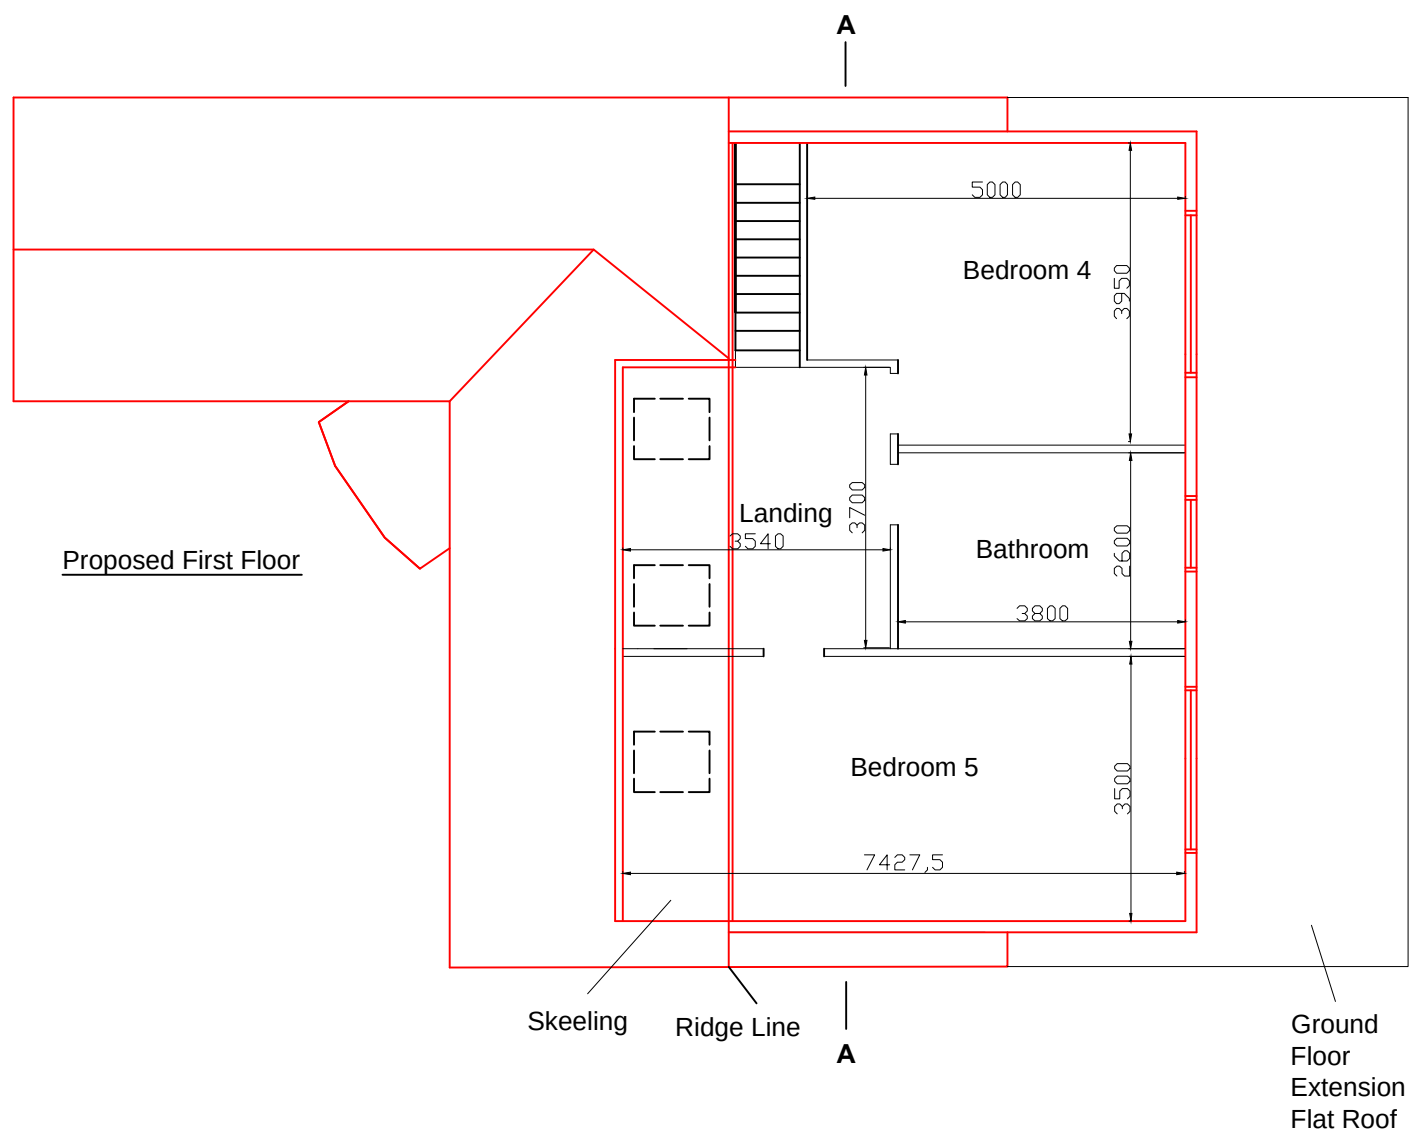

24 Cissbury Gardens
Worthing
BN14 0DX

Proposed First Floor Plan

Scale: 1 : 100
Date: October 2025
Drawn By: G . Lednor

Drawing No.
000/04