




Ground Floor

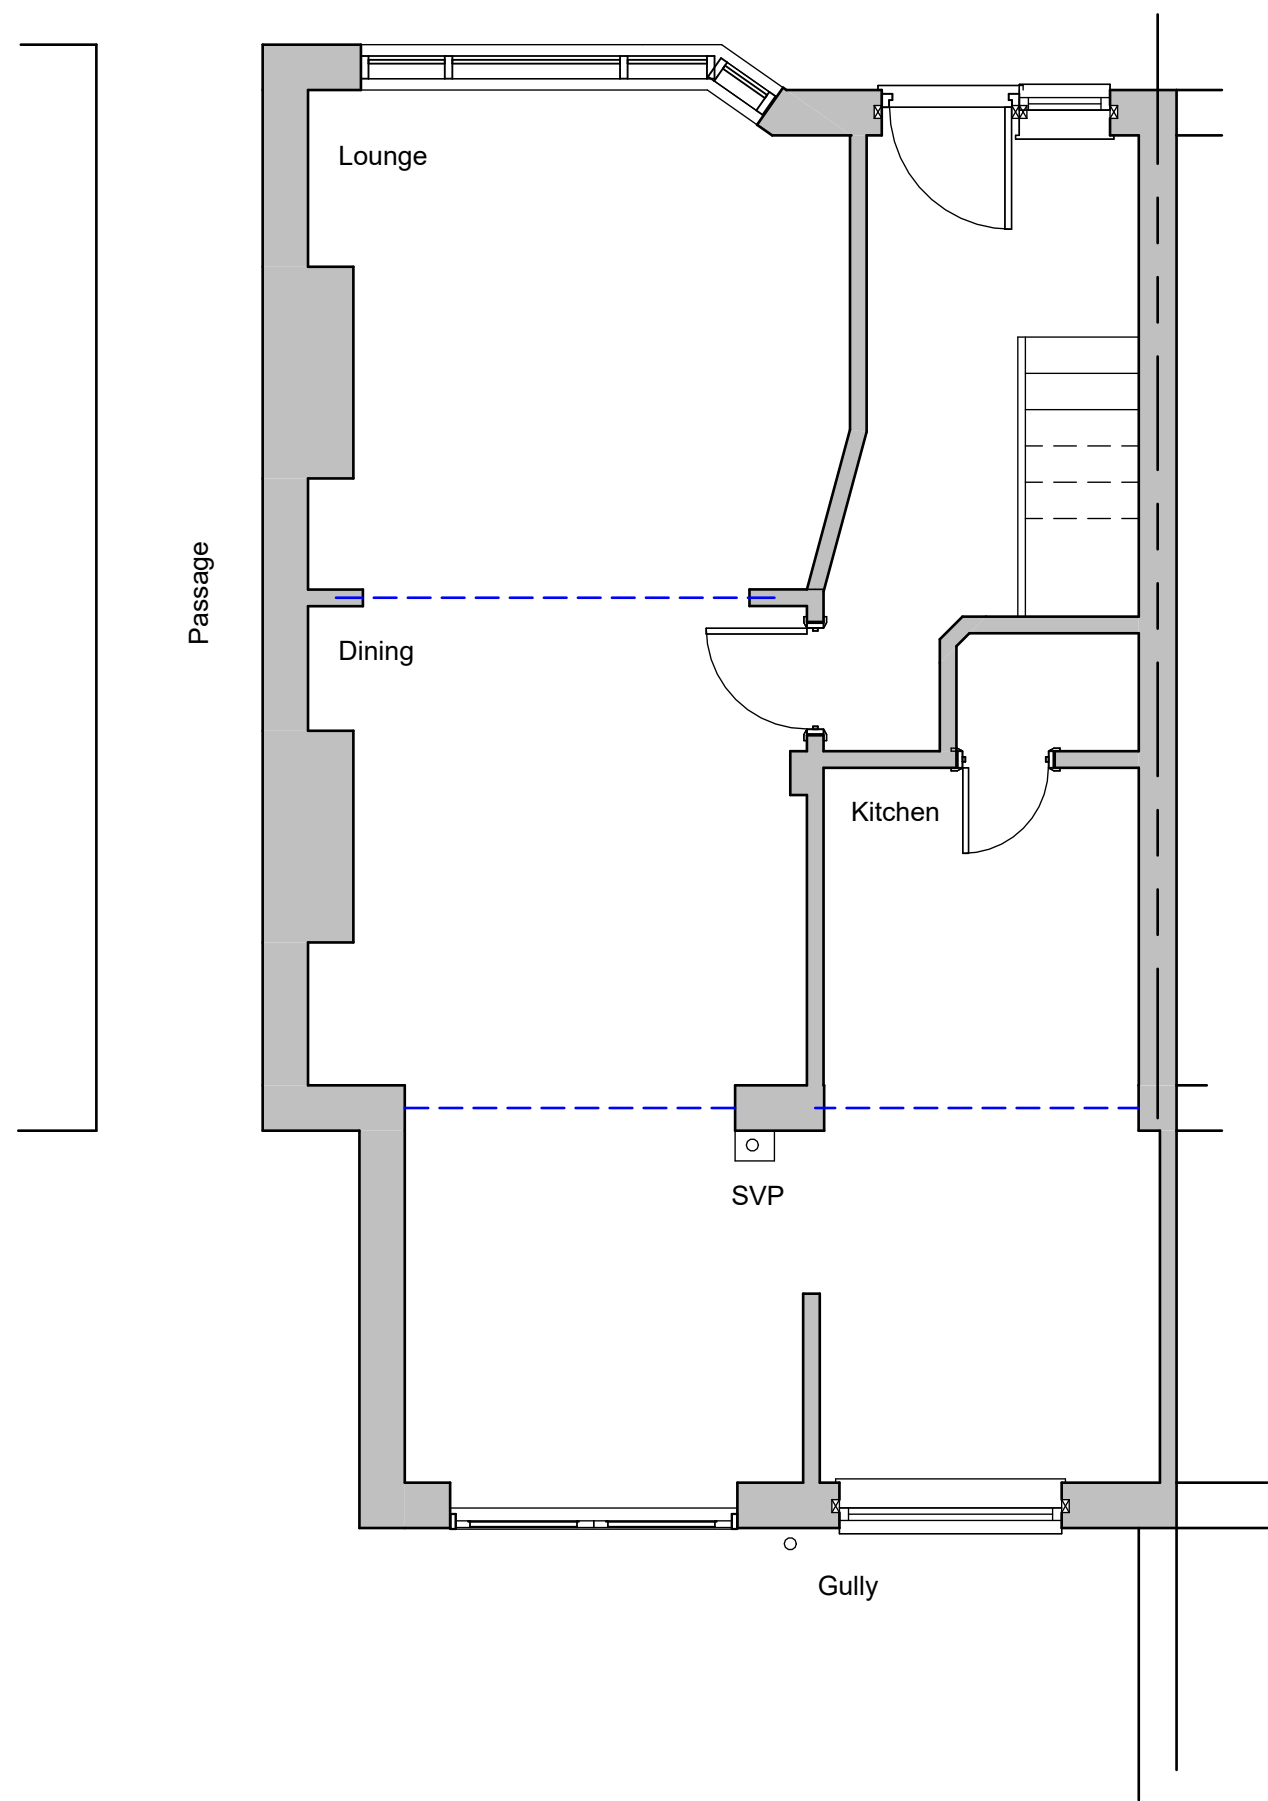


First Floor

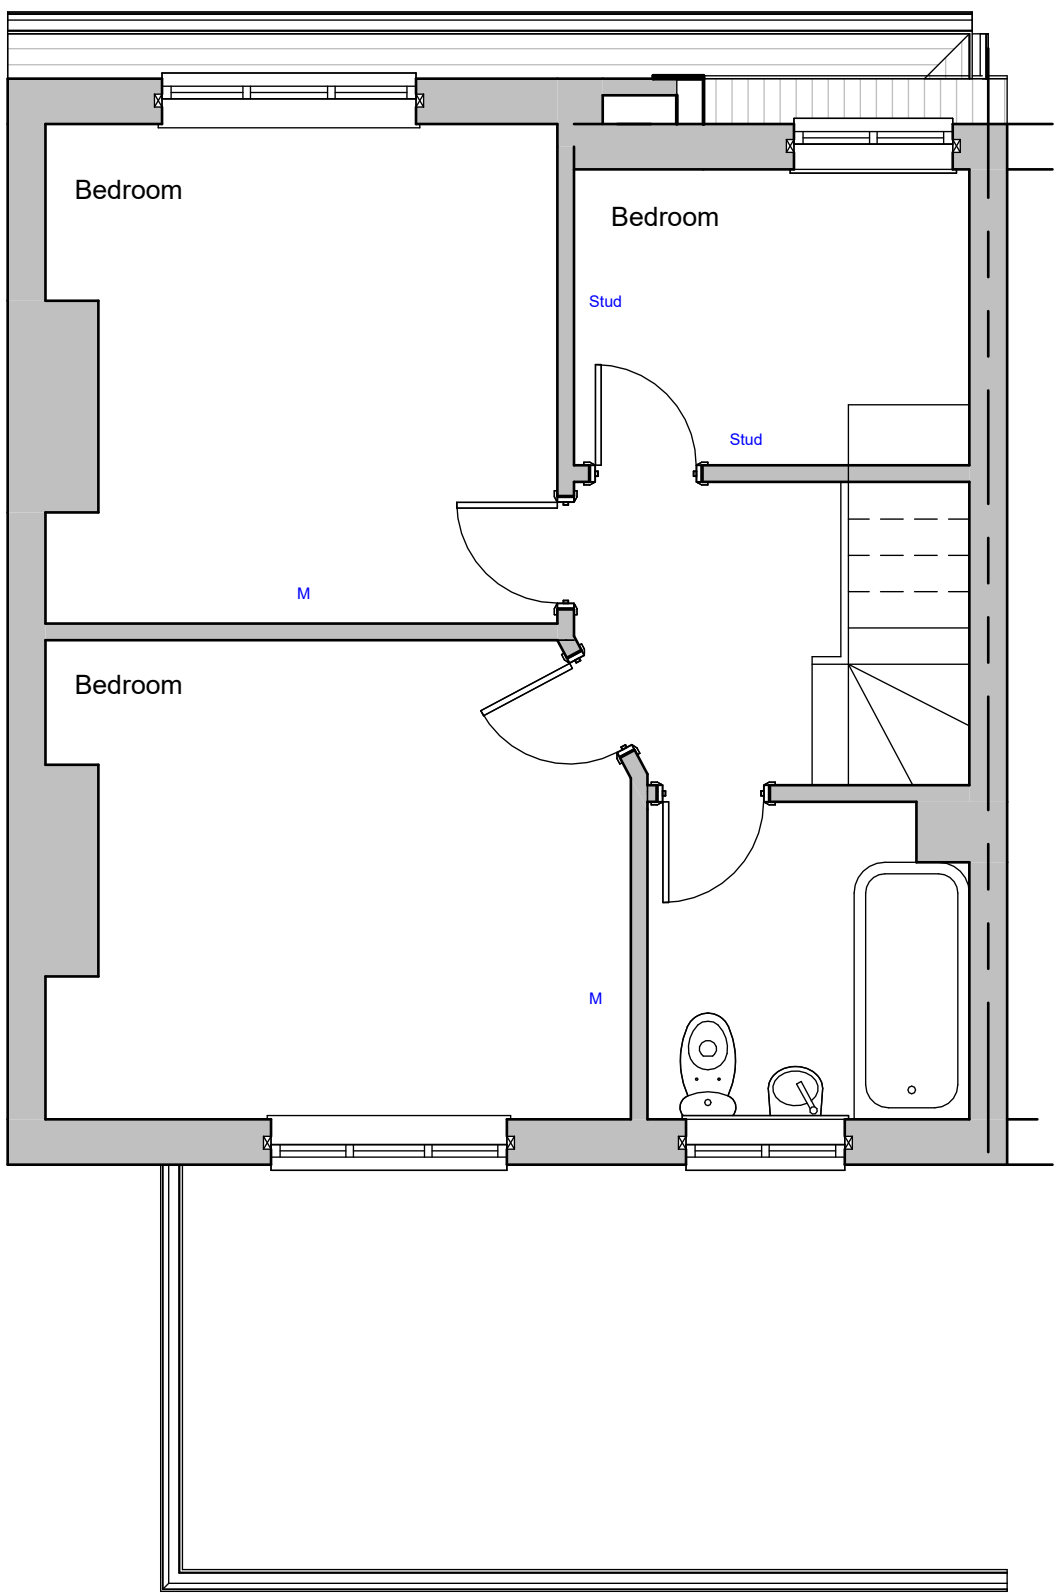

Roof Plan

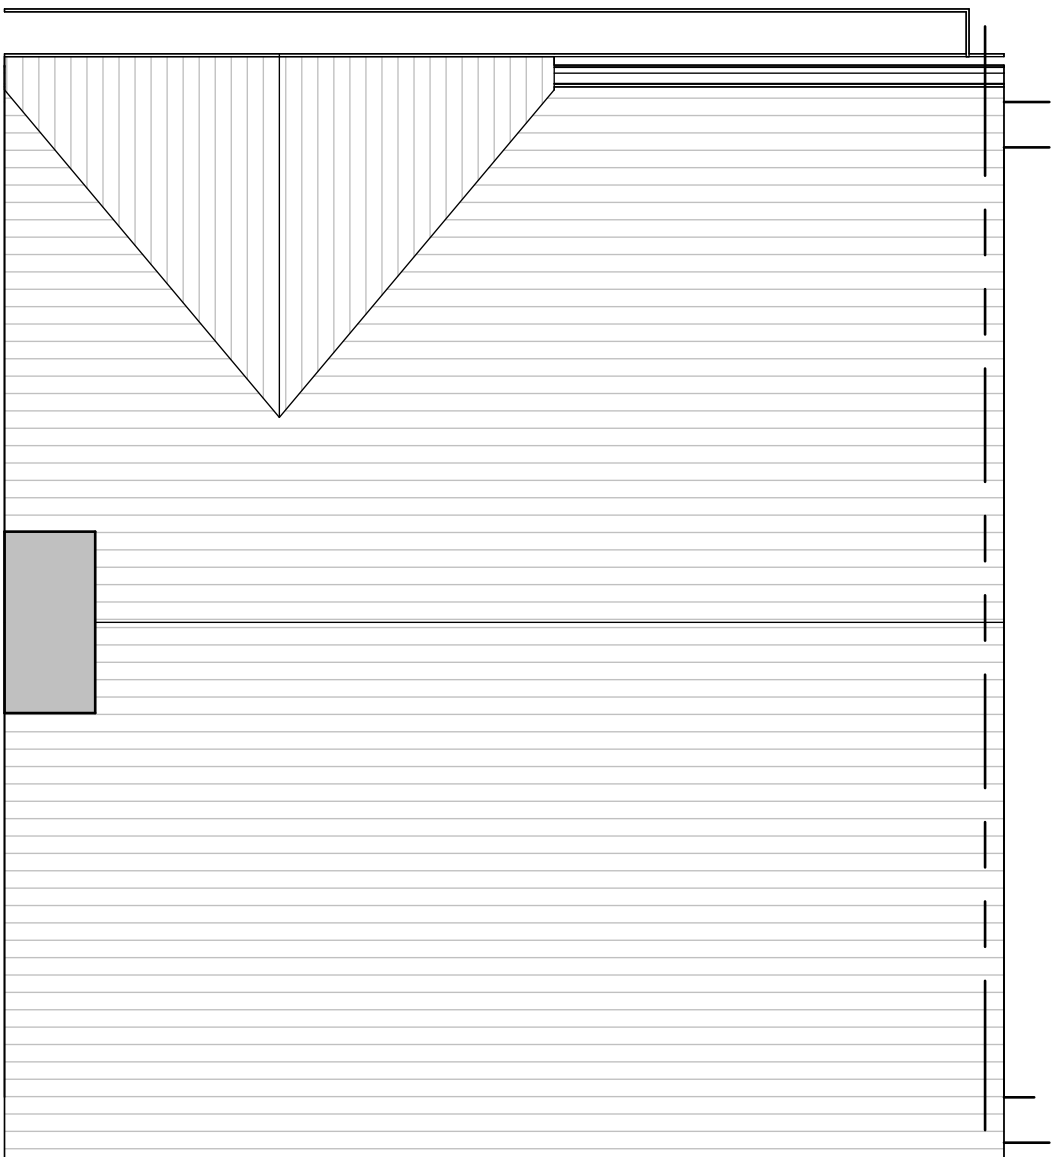


Front Elevation  
South

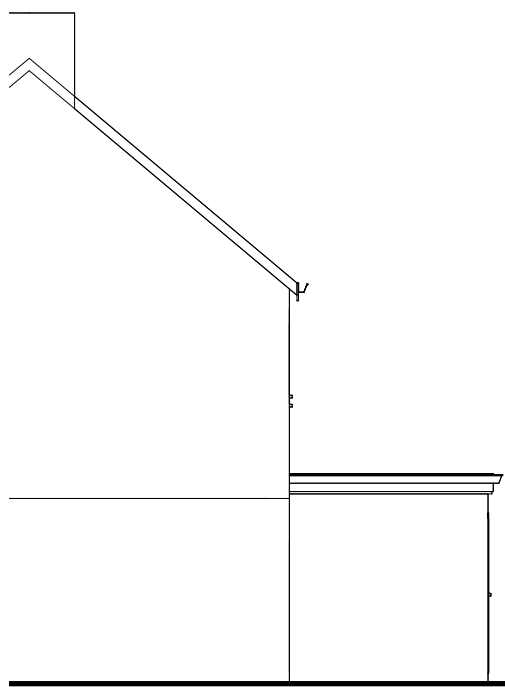


Side Elevation  
East



Rear Elevation  
North

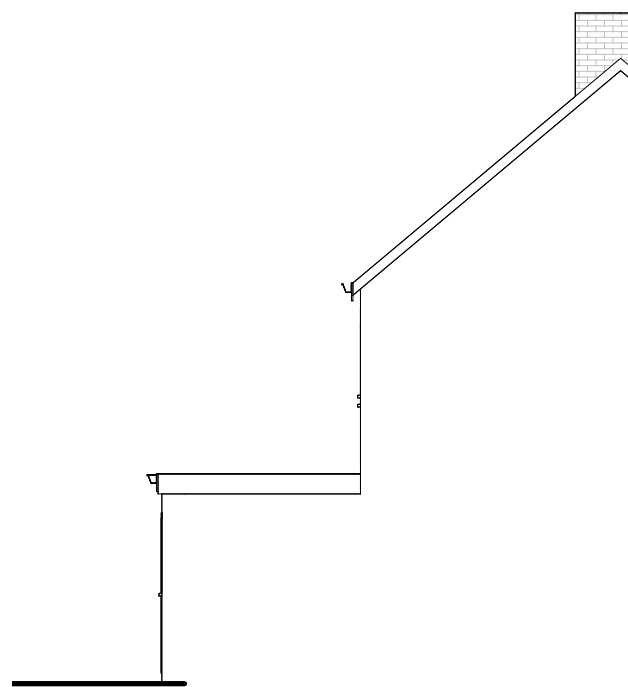


Side Elevation  
West

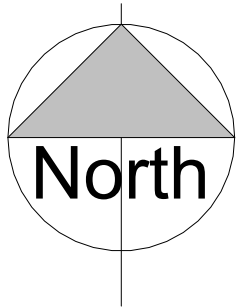


Site Plan 1:500

Site Plan 1:1250

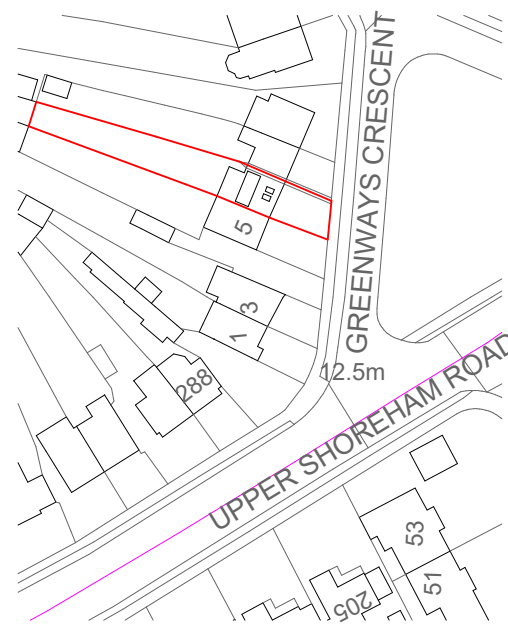

Revisions

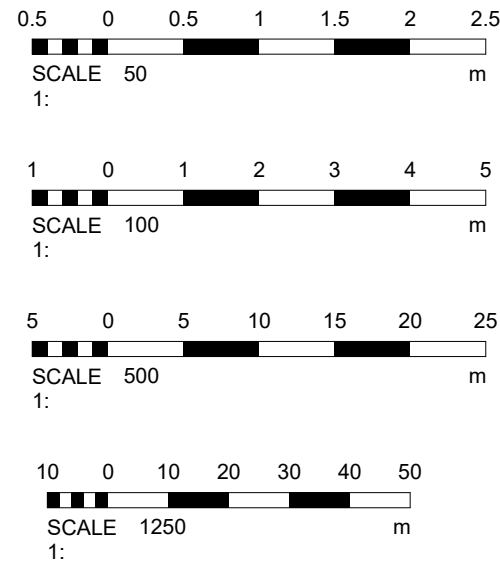

Materials

Drawing Number 2026/38 Sheet 1 of 2

Size A1 Scale 1:50, 1:100, 1:500, 1:1250

Project  
Existing details  
March 2026

Job Title  
7 Greenways Crescent  
Shoreham  
West Sussex  
BN43 6BD

Do Not scale from this drawing except for planning as photocopies will be subject to distortion  
Drawings to be read in conjunction with all other Designers and structural engineers contract drawings and specifications:  
Any discrepancies must be brought to the attention of the Designer immediately.  
The contractor must verify all dimensions by site measurement before ordering materials or manufacturing components  
Substitute materials and products to those named will be acceptable if proven to be of equal or higher performance and not in conflict with other elements


M.J.Humphrey  
Ltd




Mel Humphrey MRICS 9 Aldsworth Avenue Goring By Sea West Sussex BN12 4XQ  
Adam Humphrey MCIOB 21 Pendine Avenue Worthing West Sussex BN11 2NA

Mel@mjhumphrey.co.uk 07701055182  
Adam@mjhumphrey.co.uk 07812419142


Ground Floor

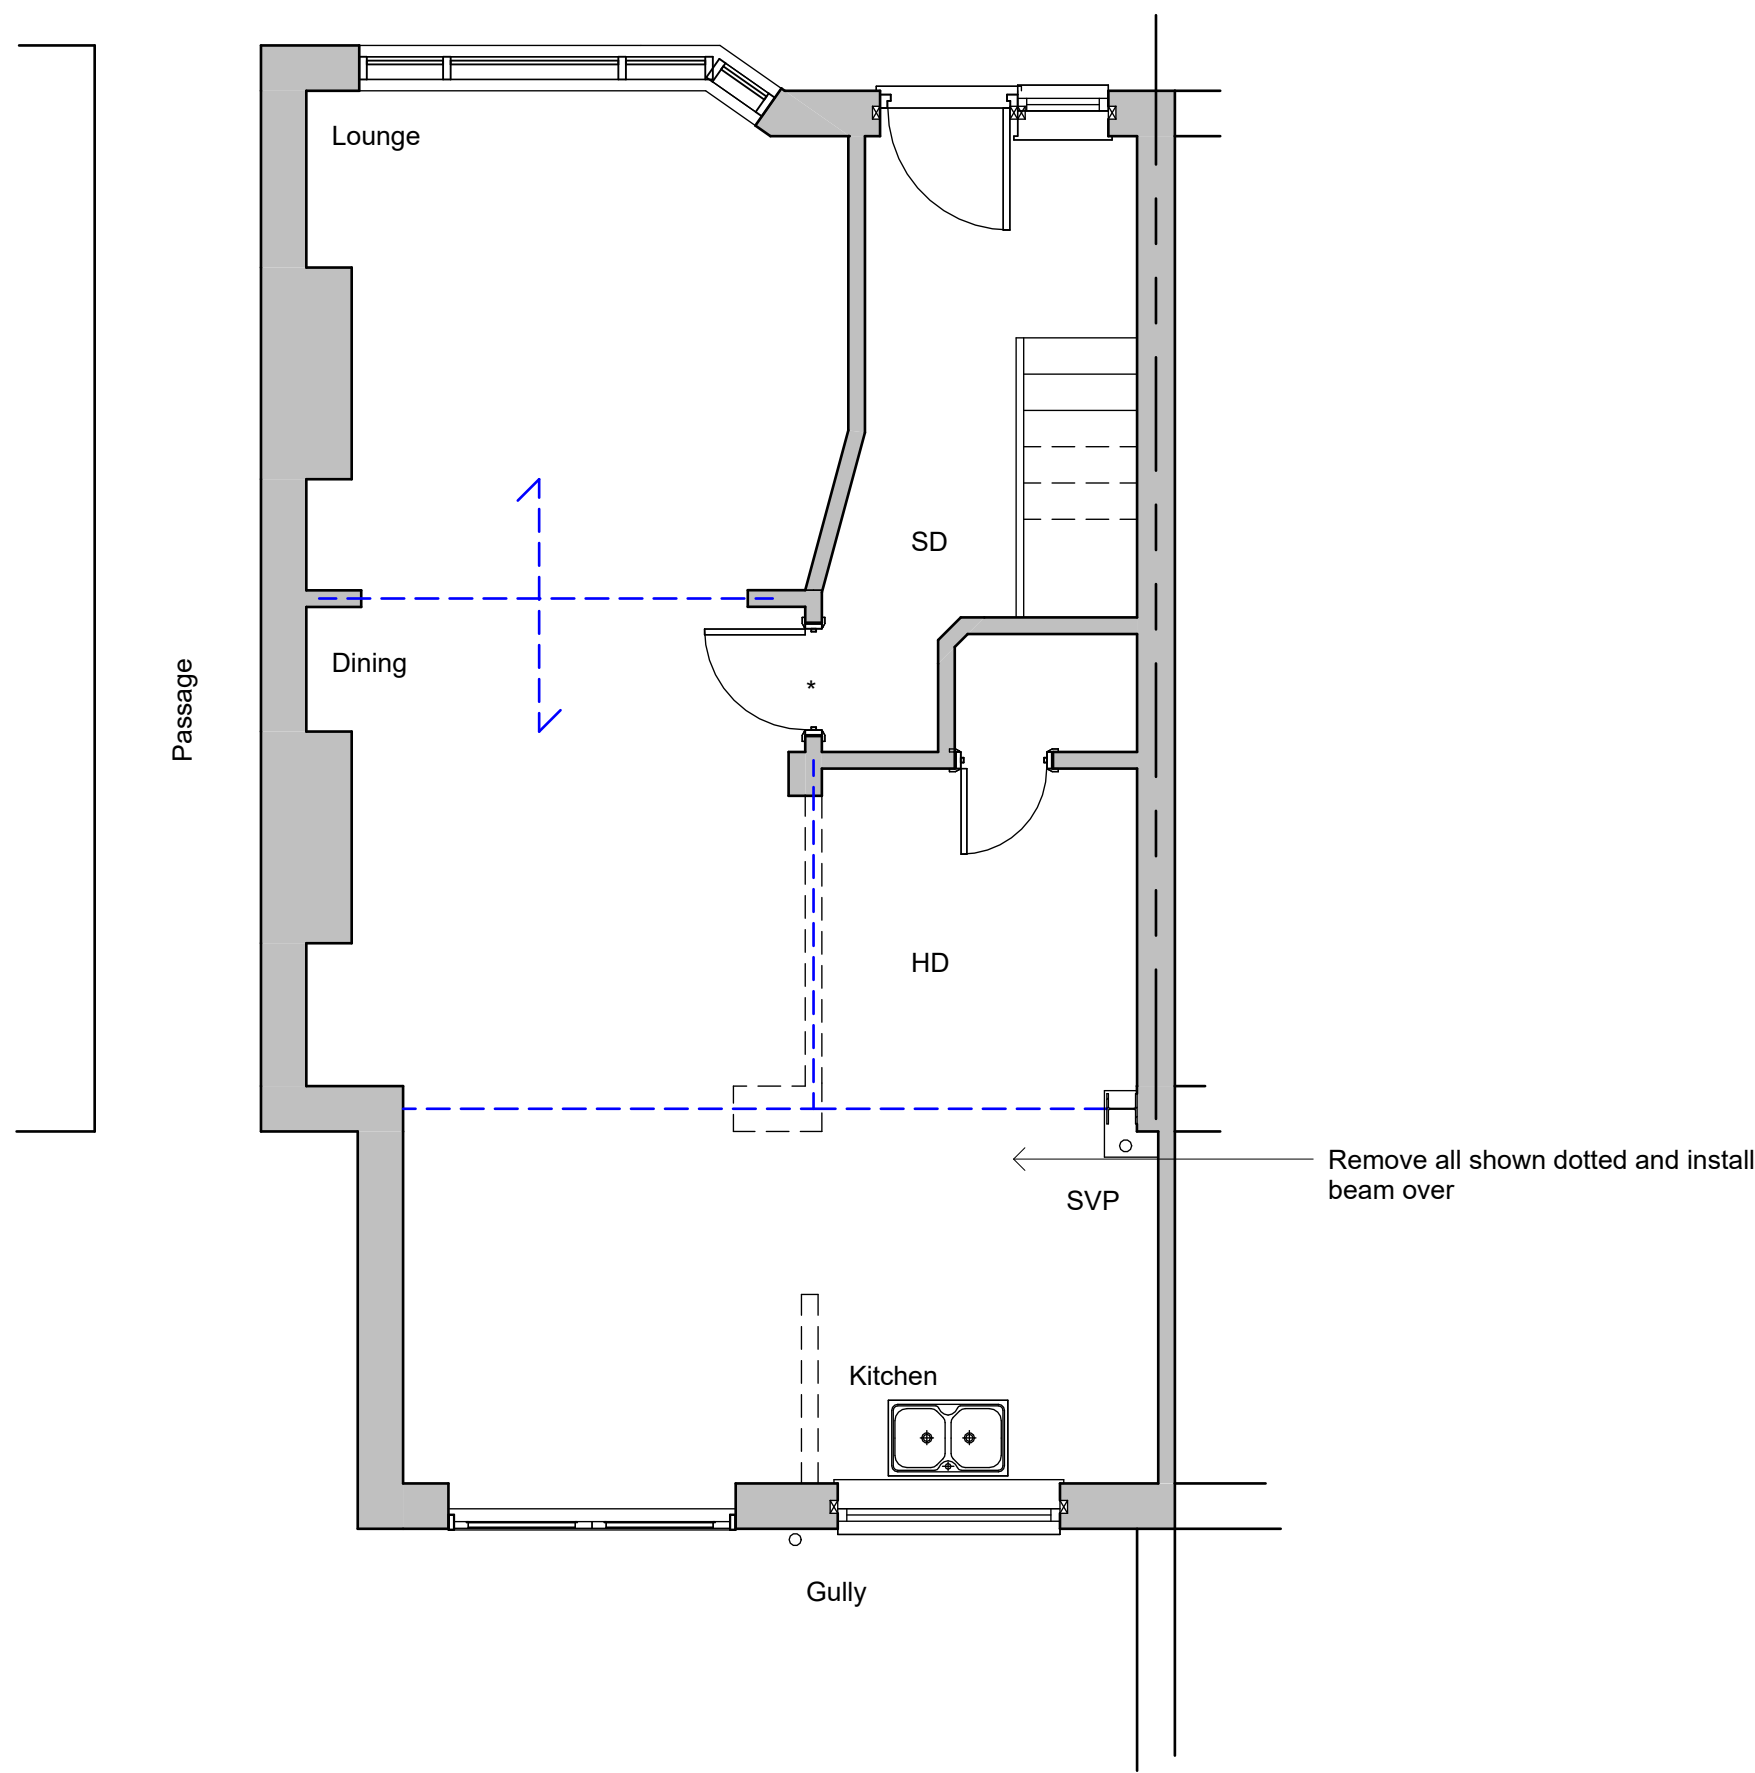


First Floor

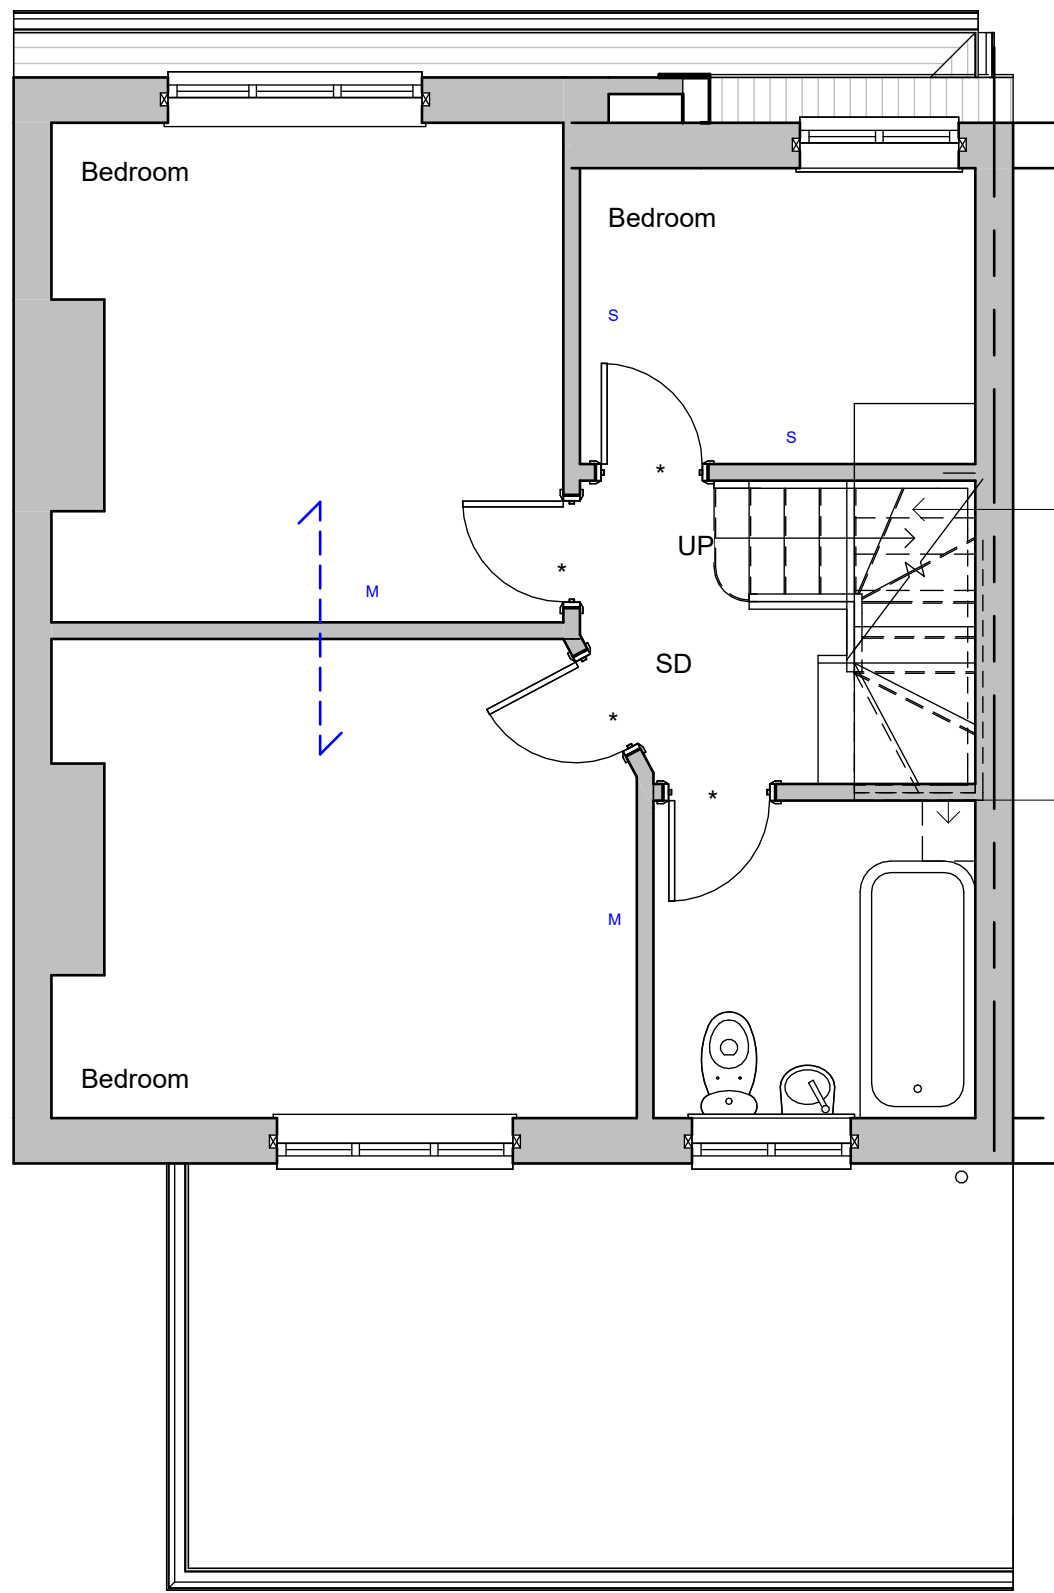

Second Floor

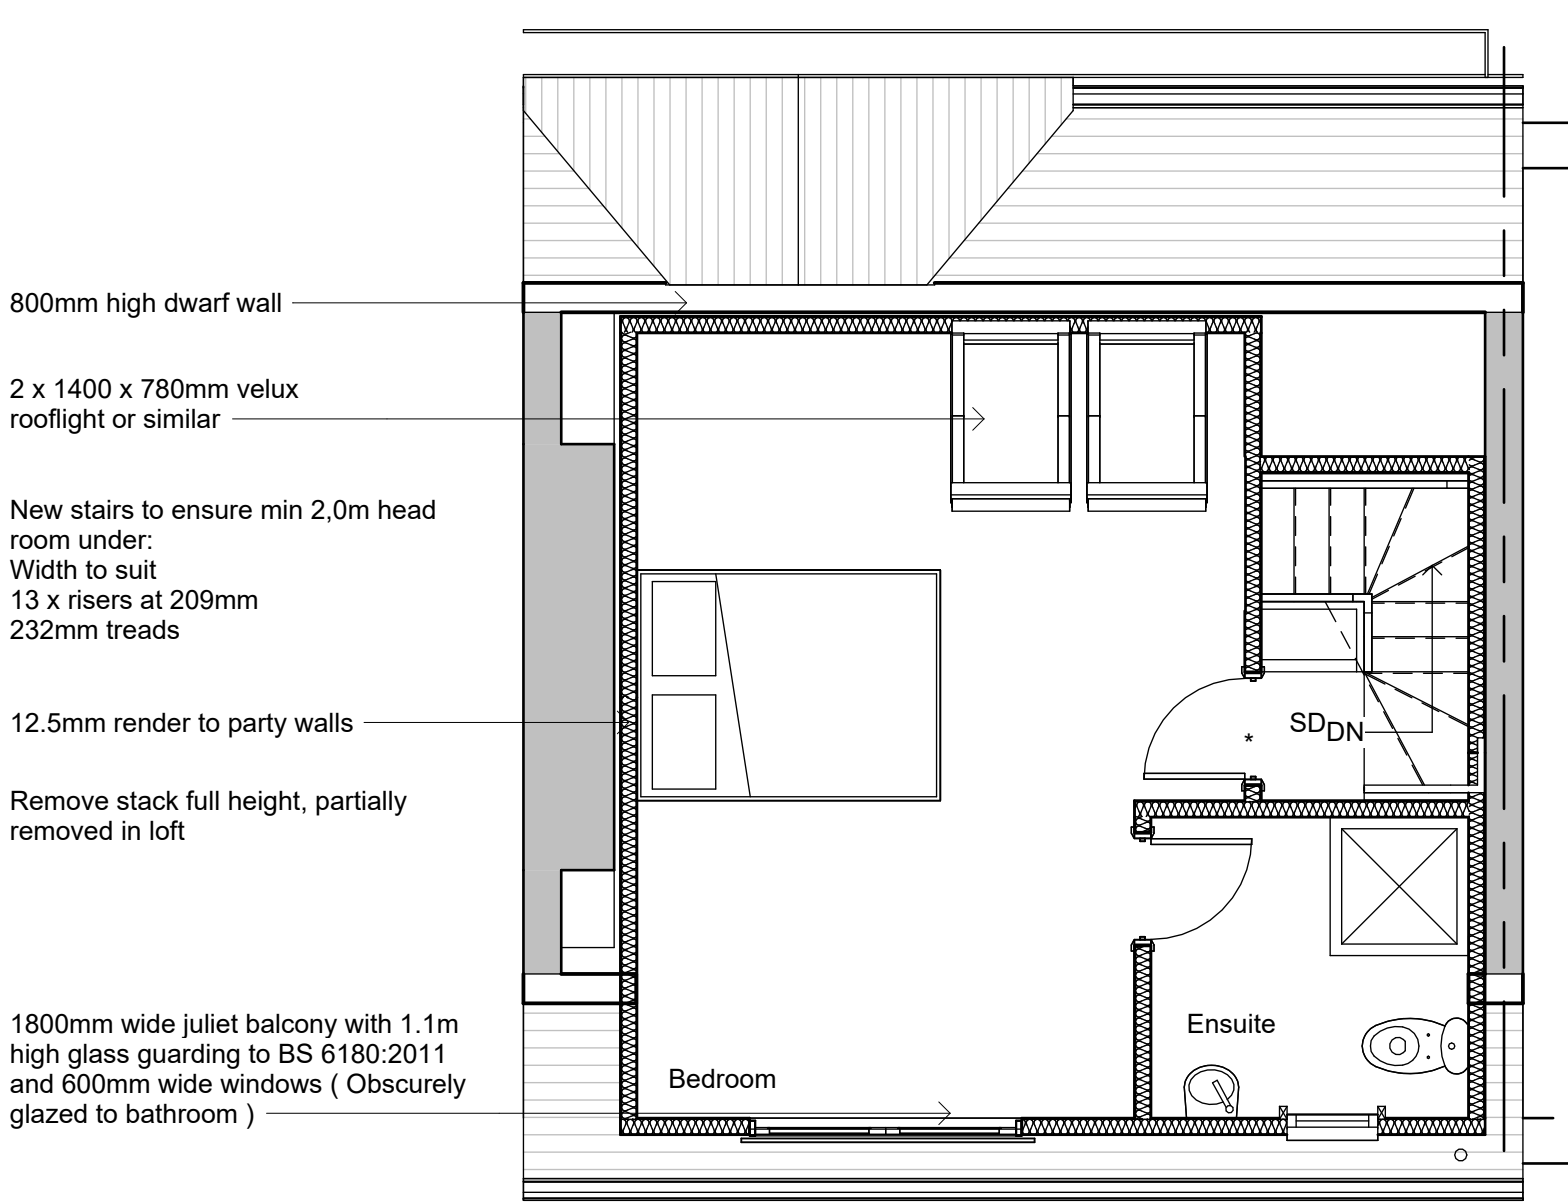


Front Elevation  
South

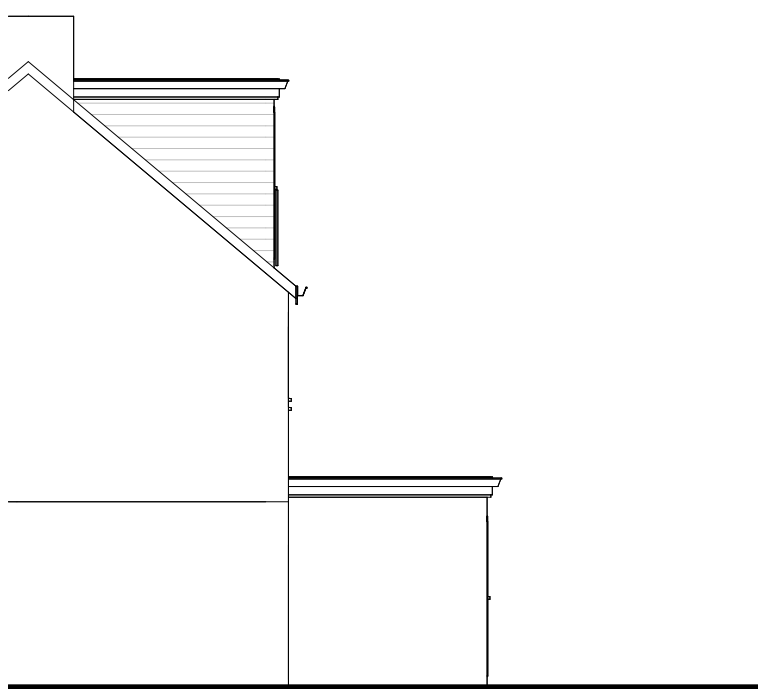


Side Elevation  
East



Rear Elevation  
North

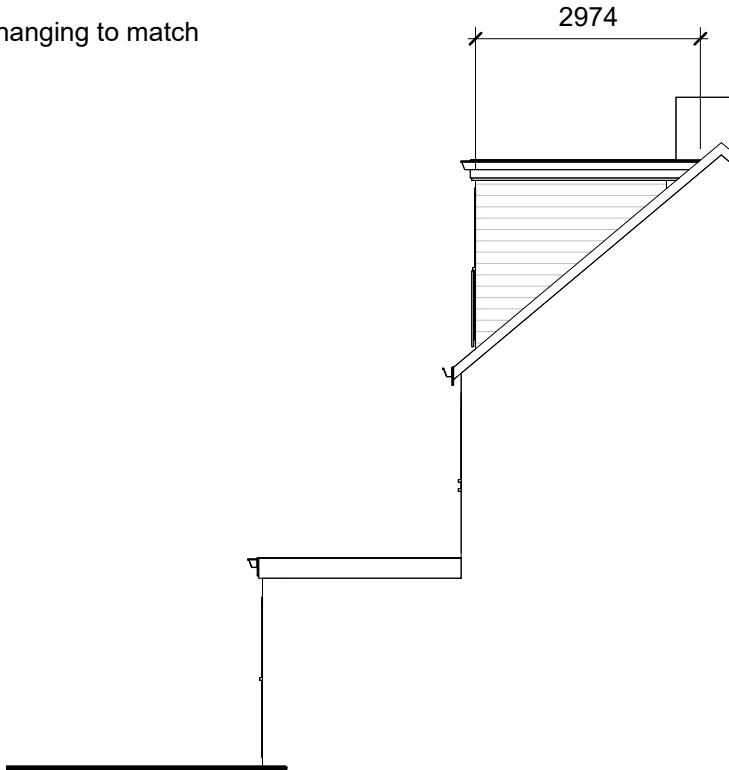


Side Elevation  
West

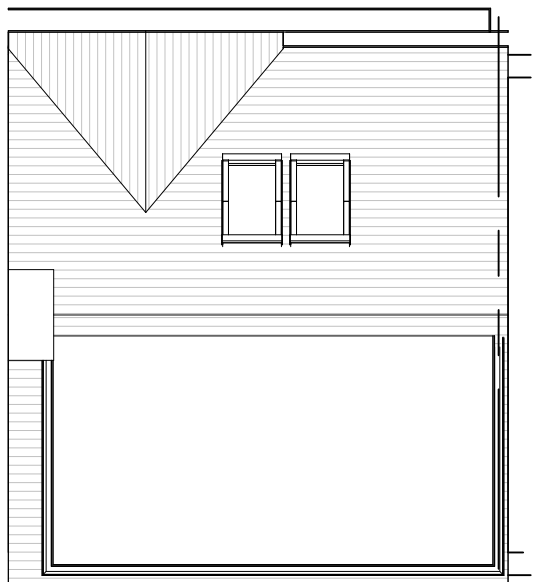

Roof Plan

Revisions

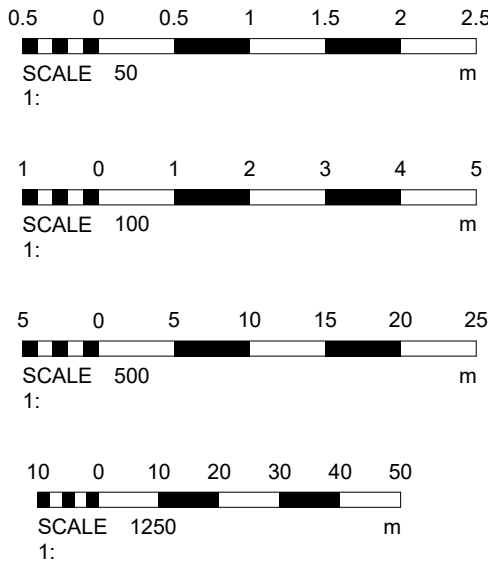

Cubic content calculation:  
Rear dormer:  
 $5.720 \times 2.477 \times 2.974 / 2 = 21.06\text{m}^3$   
Therefore complies as under 40m<sup>3</sup>

Materials

|                |         |       |                            |
|----------------|---------|-------|----------------------------|
| Drawing Number | 2026/38 | Sheet | 2 of 2                     |
| Size           | A1      | Scale | 1:50, 1:100, 1:500, 1:1250 |

|         |                                |
|---------|--------------------------------|
| Project | Proposed details<br>March 2026 |
|---------|--------------------------------|

|           |                                                             |
|-----------|-------------------------------------------------------------|
| Job Title | 7 Greenways Crescent<br>Shoreham<br>West Sussex<br>BN43 6BD |
|-----------|-------------------------------------------------------------|

Do Not scale from this drawing except for planning as photocopies will be subject to distortion  
Drawings to be read in conjunction with all other Designers and structural engineers contract drawings and specifications: Any discrepancies must be brought to the attention of the Designer immediately.  
The contractor must verify all dimensions by site measurement before ordering materials or manufacturing components  
Substitute materials and products to those named will be acceptable if proven to be of equal or higher performance and not in conflict with other elements

M.J.Humphrey  
Ltd



Mel Humphrey MRICS  
9 Aldsworth Avenue  
Goring By Sea  
West Sussex  
BN12 4XQ  
Mel@mjhumphrey.co.uk  
07701055182

Adam Humphrey MCIOB  
21 Pendine Avenue  
Worthing  
West Sussex  
BN11 2NA  
Adam@mjhumphrey.co.uk  
07812419142