



SCALE 1:50

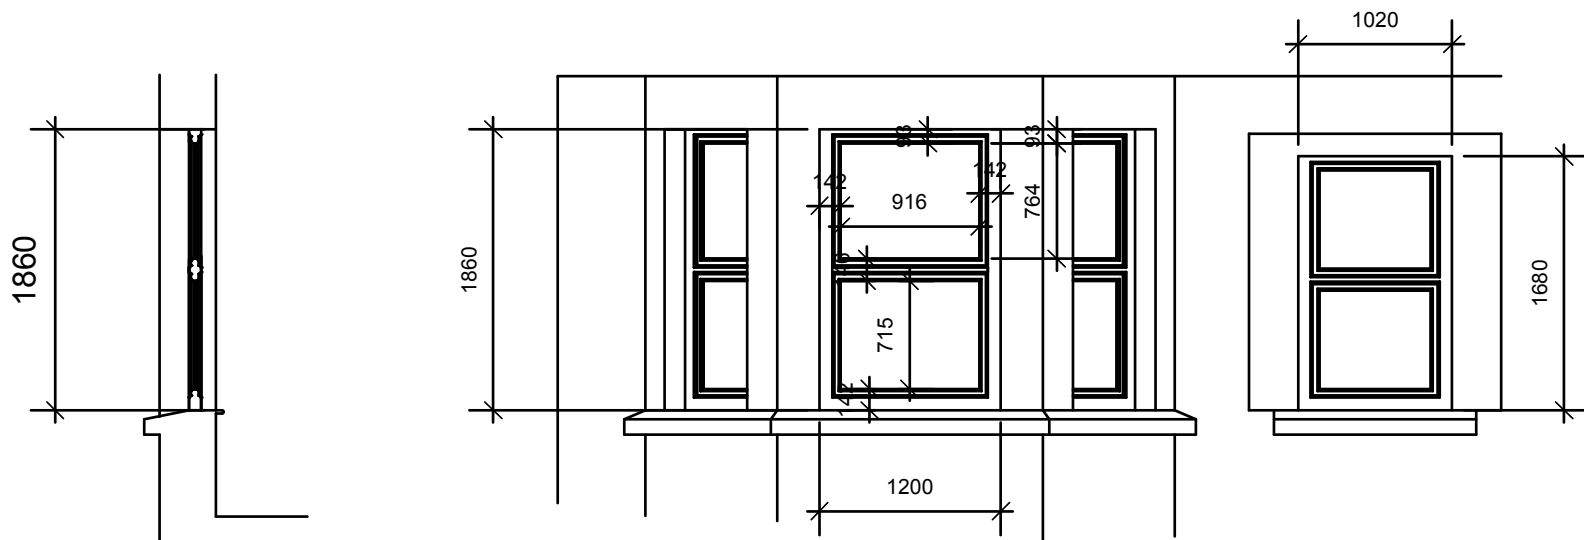



PART
SECTION

PART FRONT ELEVATION

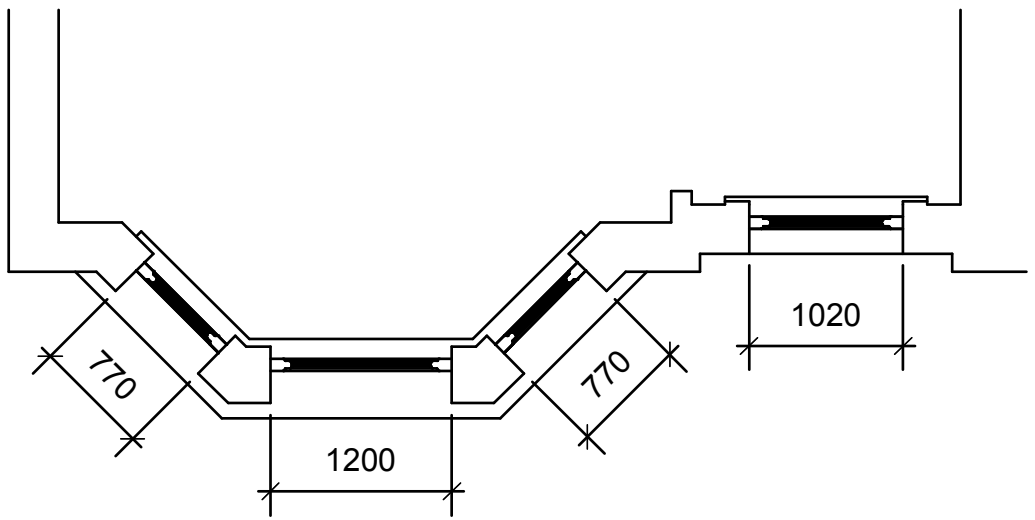


PART FRONT PLAN


WINDOW
JAMB
DETAILS

 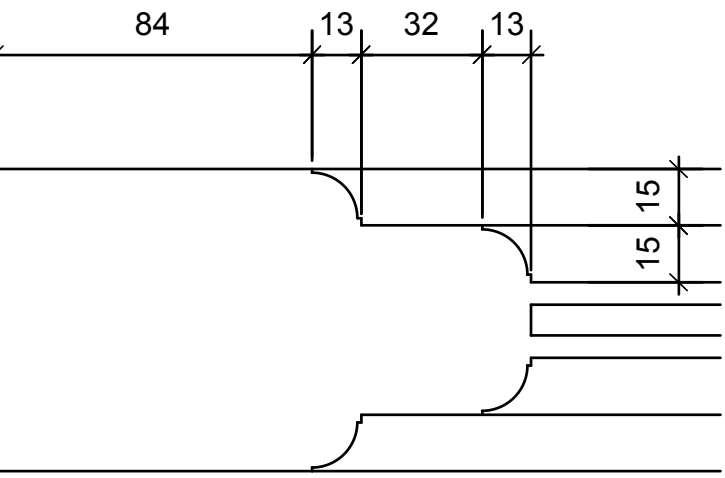


SCALE 1:2

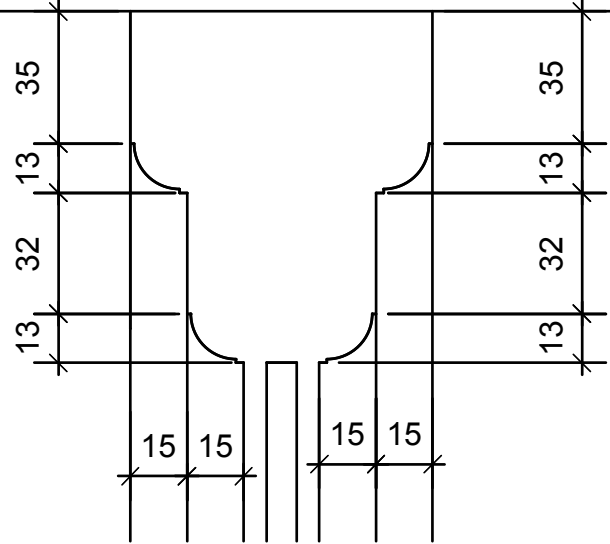

WINDOW
HEAD
DETAIL

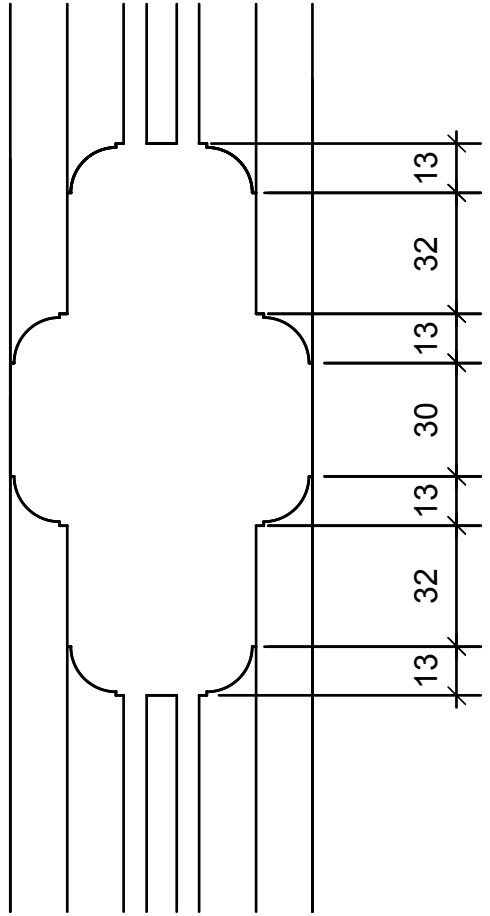

WINDOW
TRANSOM
DETAIL

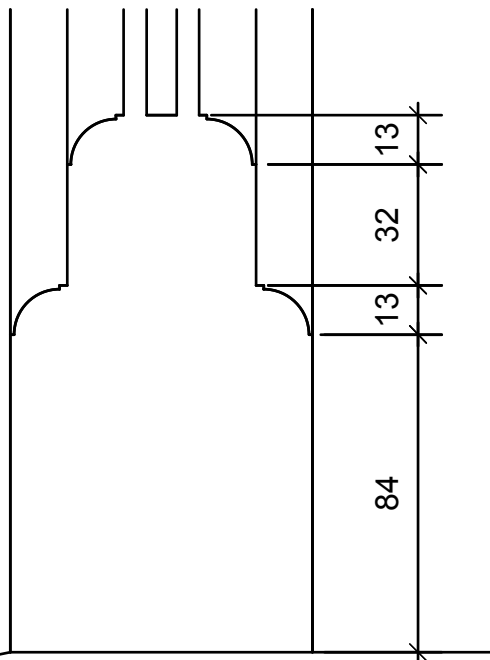

WINDOW
CILL
DETAIL

notes:

amendments:



Studio 5 | English Close | Hove | BN3 7ET
T: 01273 736217 E: info@felceandguy.co.uk

project: WINDOW REPLACEMENT TO
FRONT ELEVATION

location: 33 WINCHESTER ROAD
WORTHING

client: MR & MRS R KASSIM

drawing: EXISTING DETAILS, ELEVATIONS
AND PLANS OF REPLACEMENT
WINDOWS

scale: 1:50 & 1:2

page: A1

drawn by: SM

checked by:

date:
June 2026

drawing number:
2836 - 10

revision:

© Felce & Guy Partnership LLP