




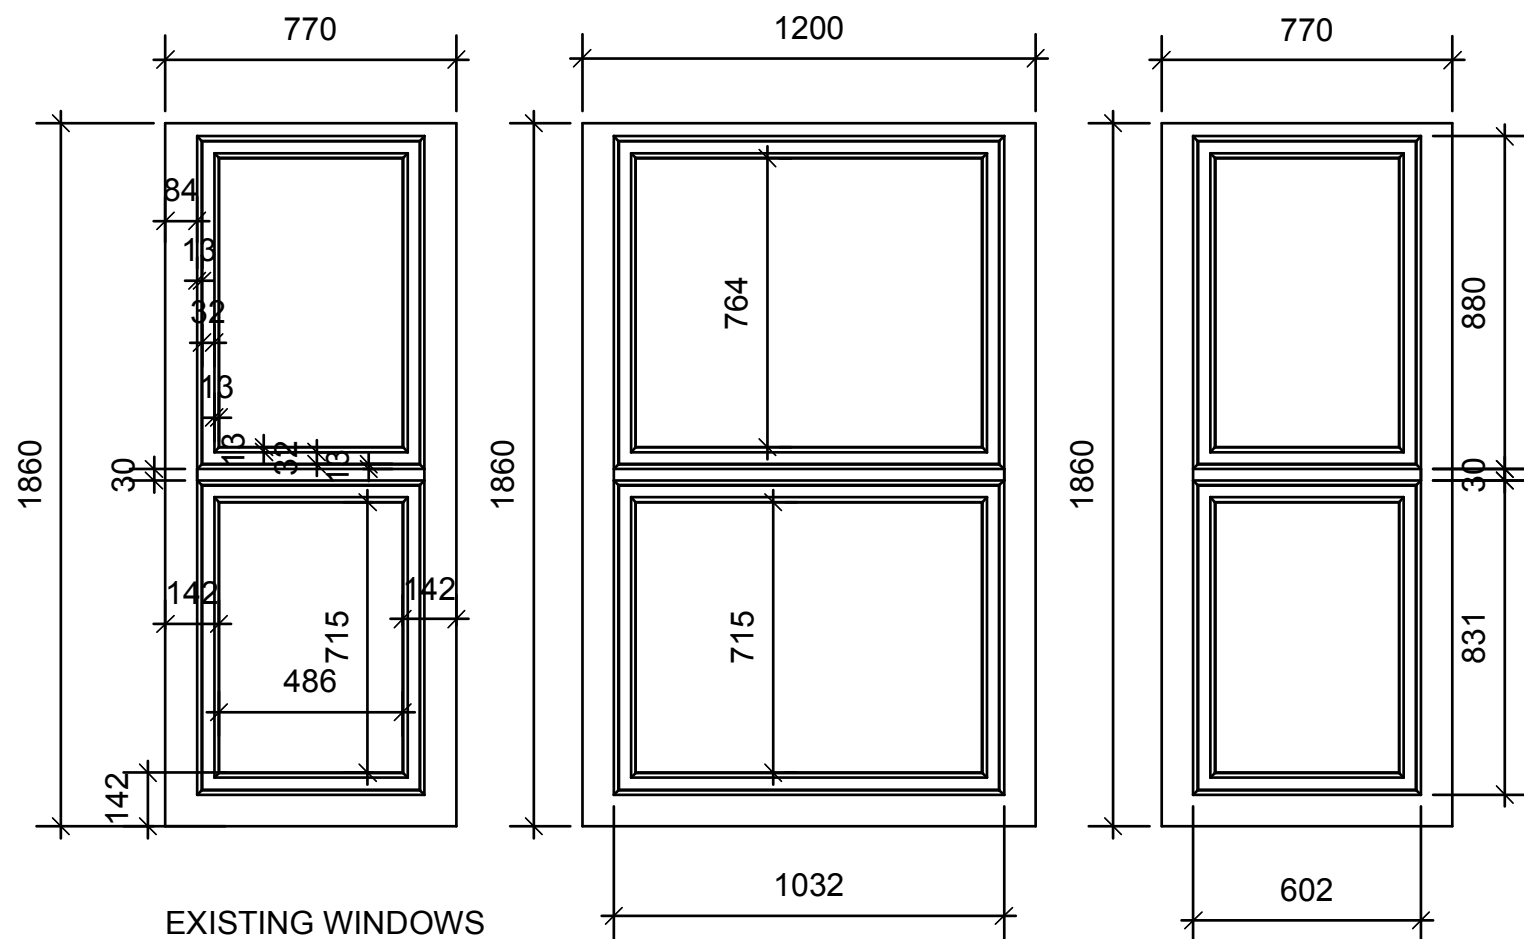

EXISTING WINDOWS

 

SCALE 1:20

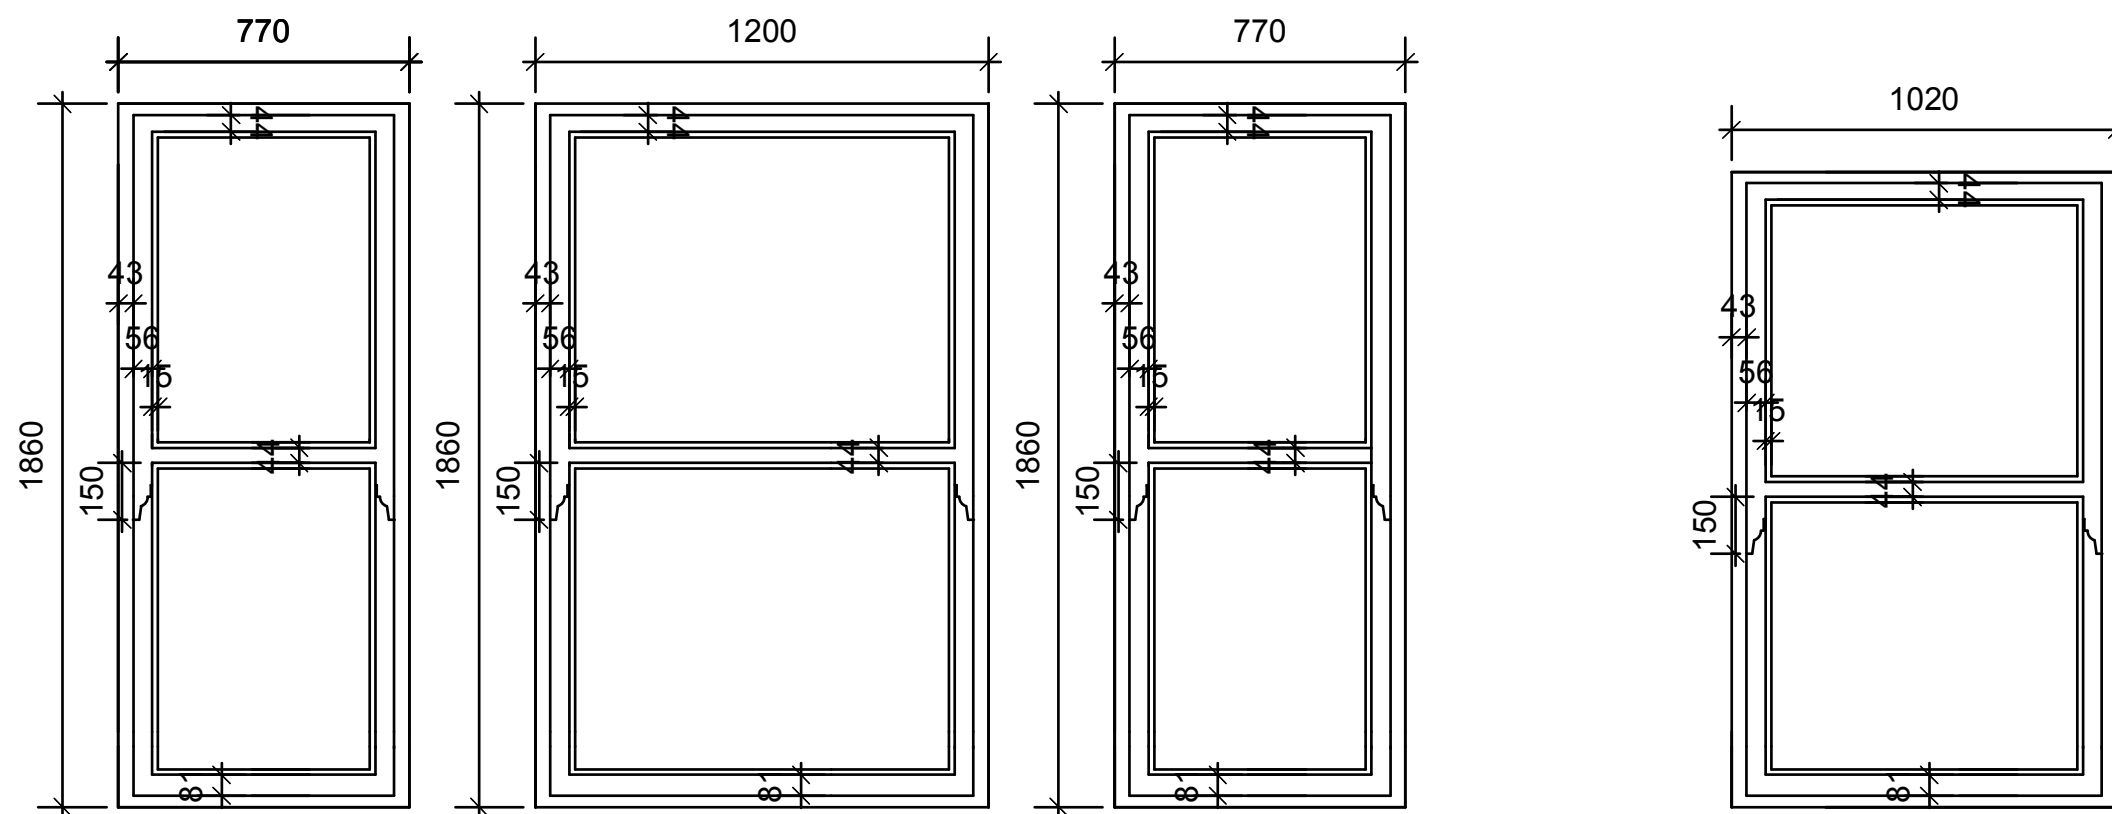

PROPOSED WINDOWS

notes :

amendments :

Felce & Guy Partnership LLP
Architects

Studio 5 | English Close | Hove | BN3 7ET
T: 01273 736217 E: info@felceandguy.co.uk

project : WINDOW REPLACEMENT TO FRONT ELEVATION

location : 33 WINCHESTER ROAD
WORTHING

client : MR & MRS R KASSIM

drawing : ELEVATIONS OF EXISTING AND
REPLACEMENT WINDOWS

scale : 1:20

page : A3

drawn by : SM

checked by :

date:
June 2026

drawing number:
2836 - 12

revision:

© Felce & Guy Partnership LLP