




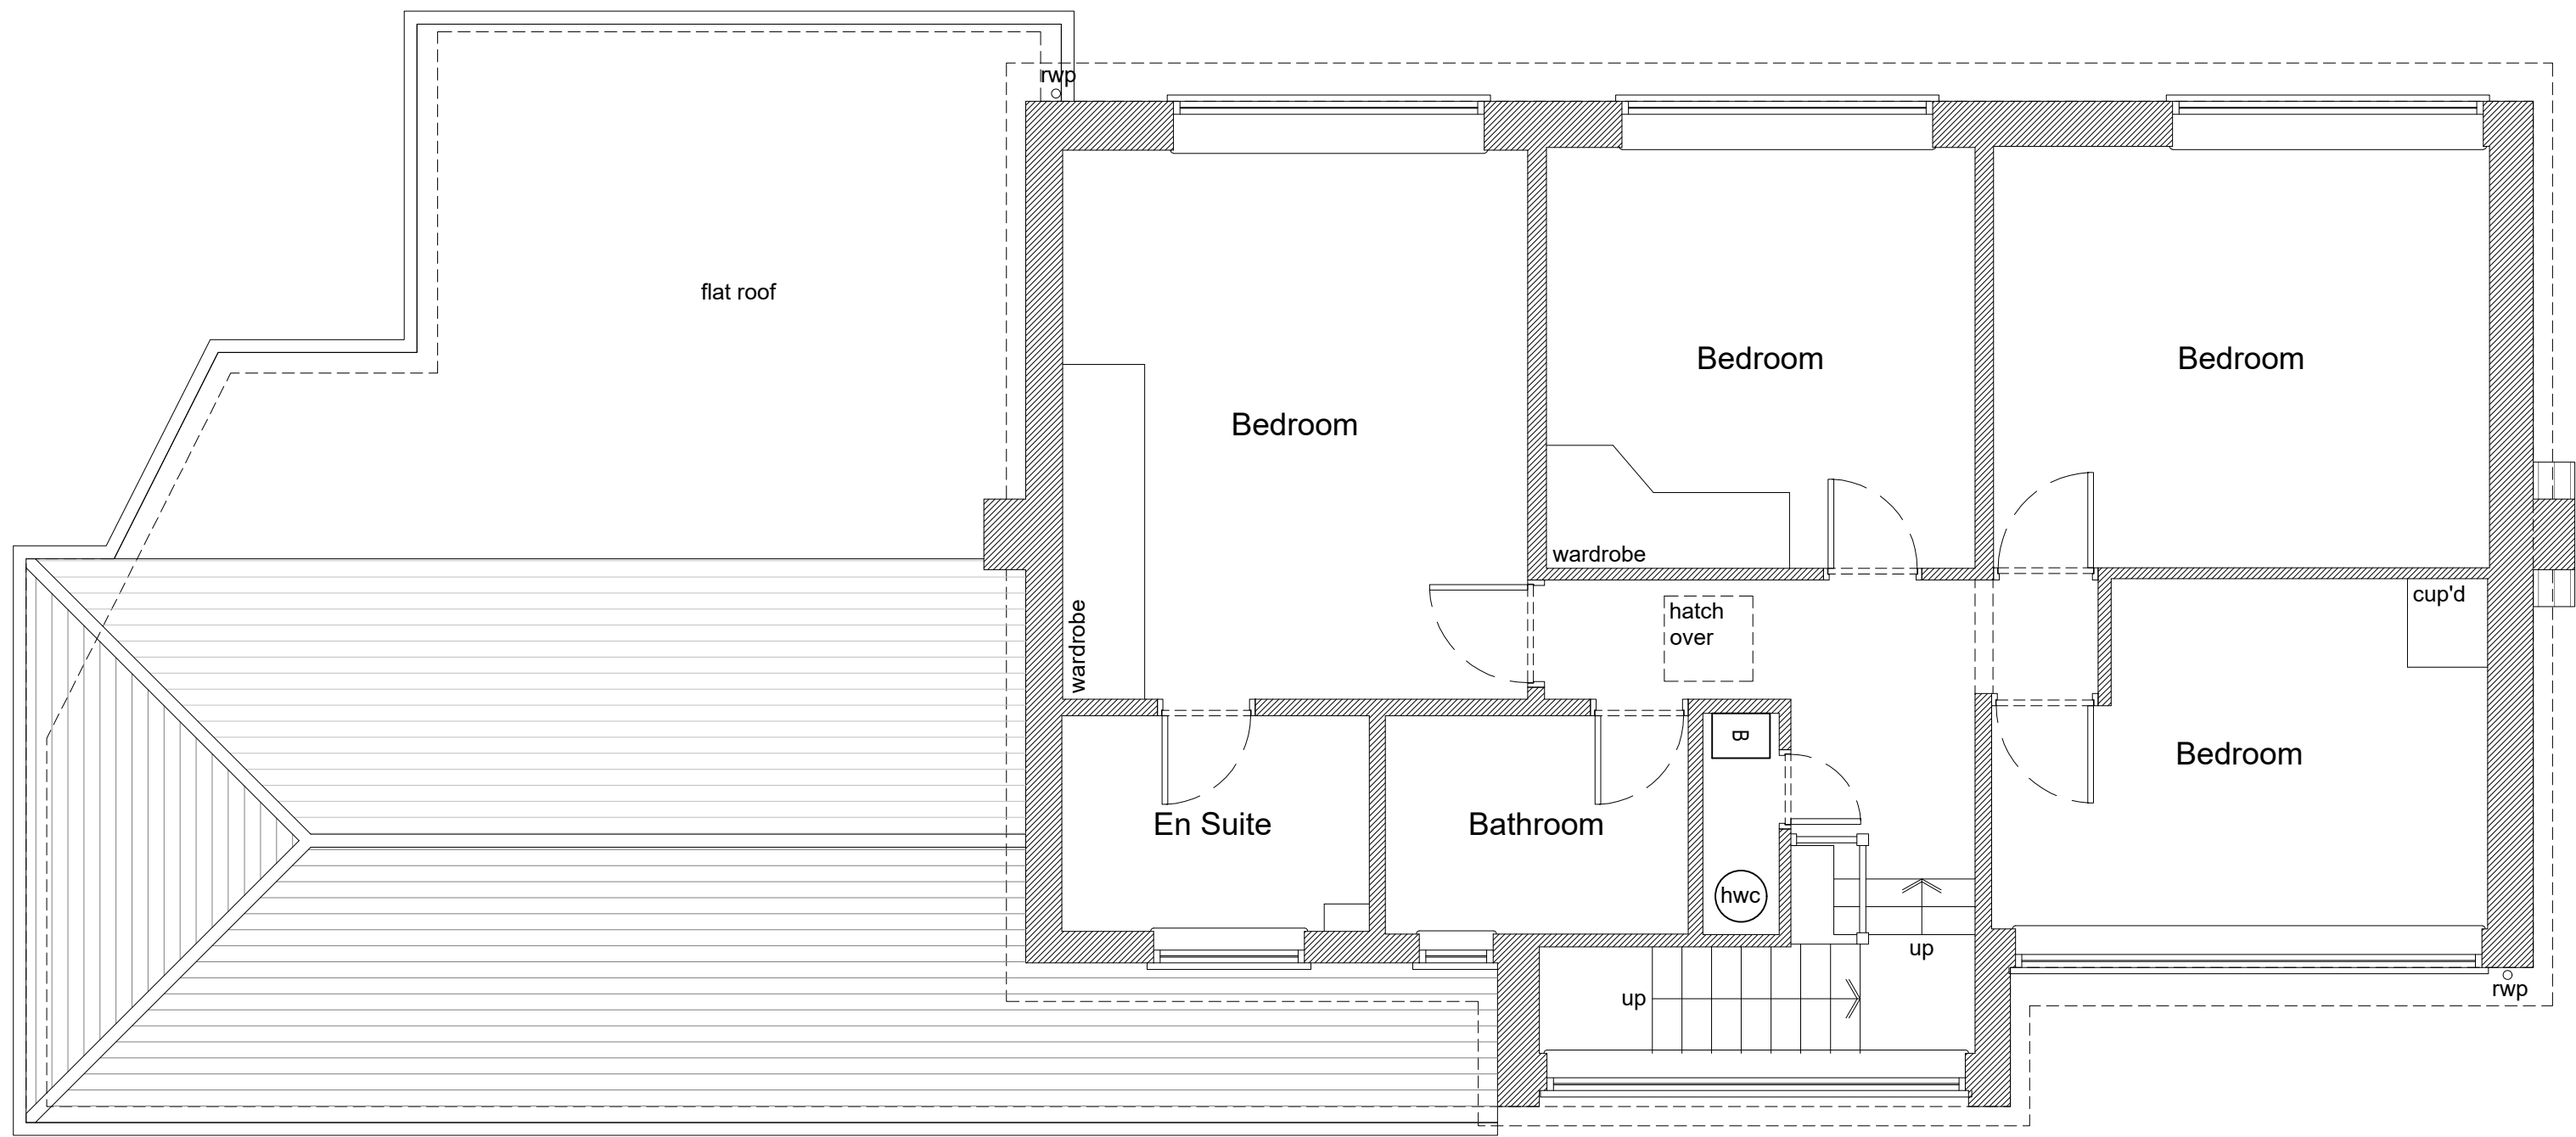



Existing First Floor Plan 1:50

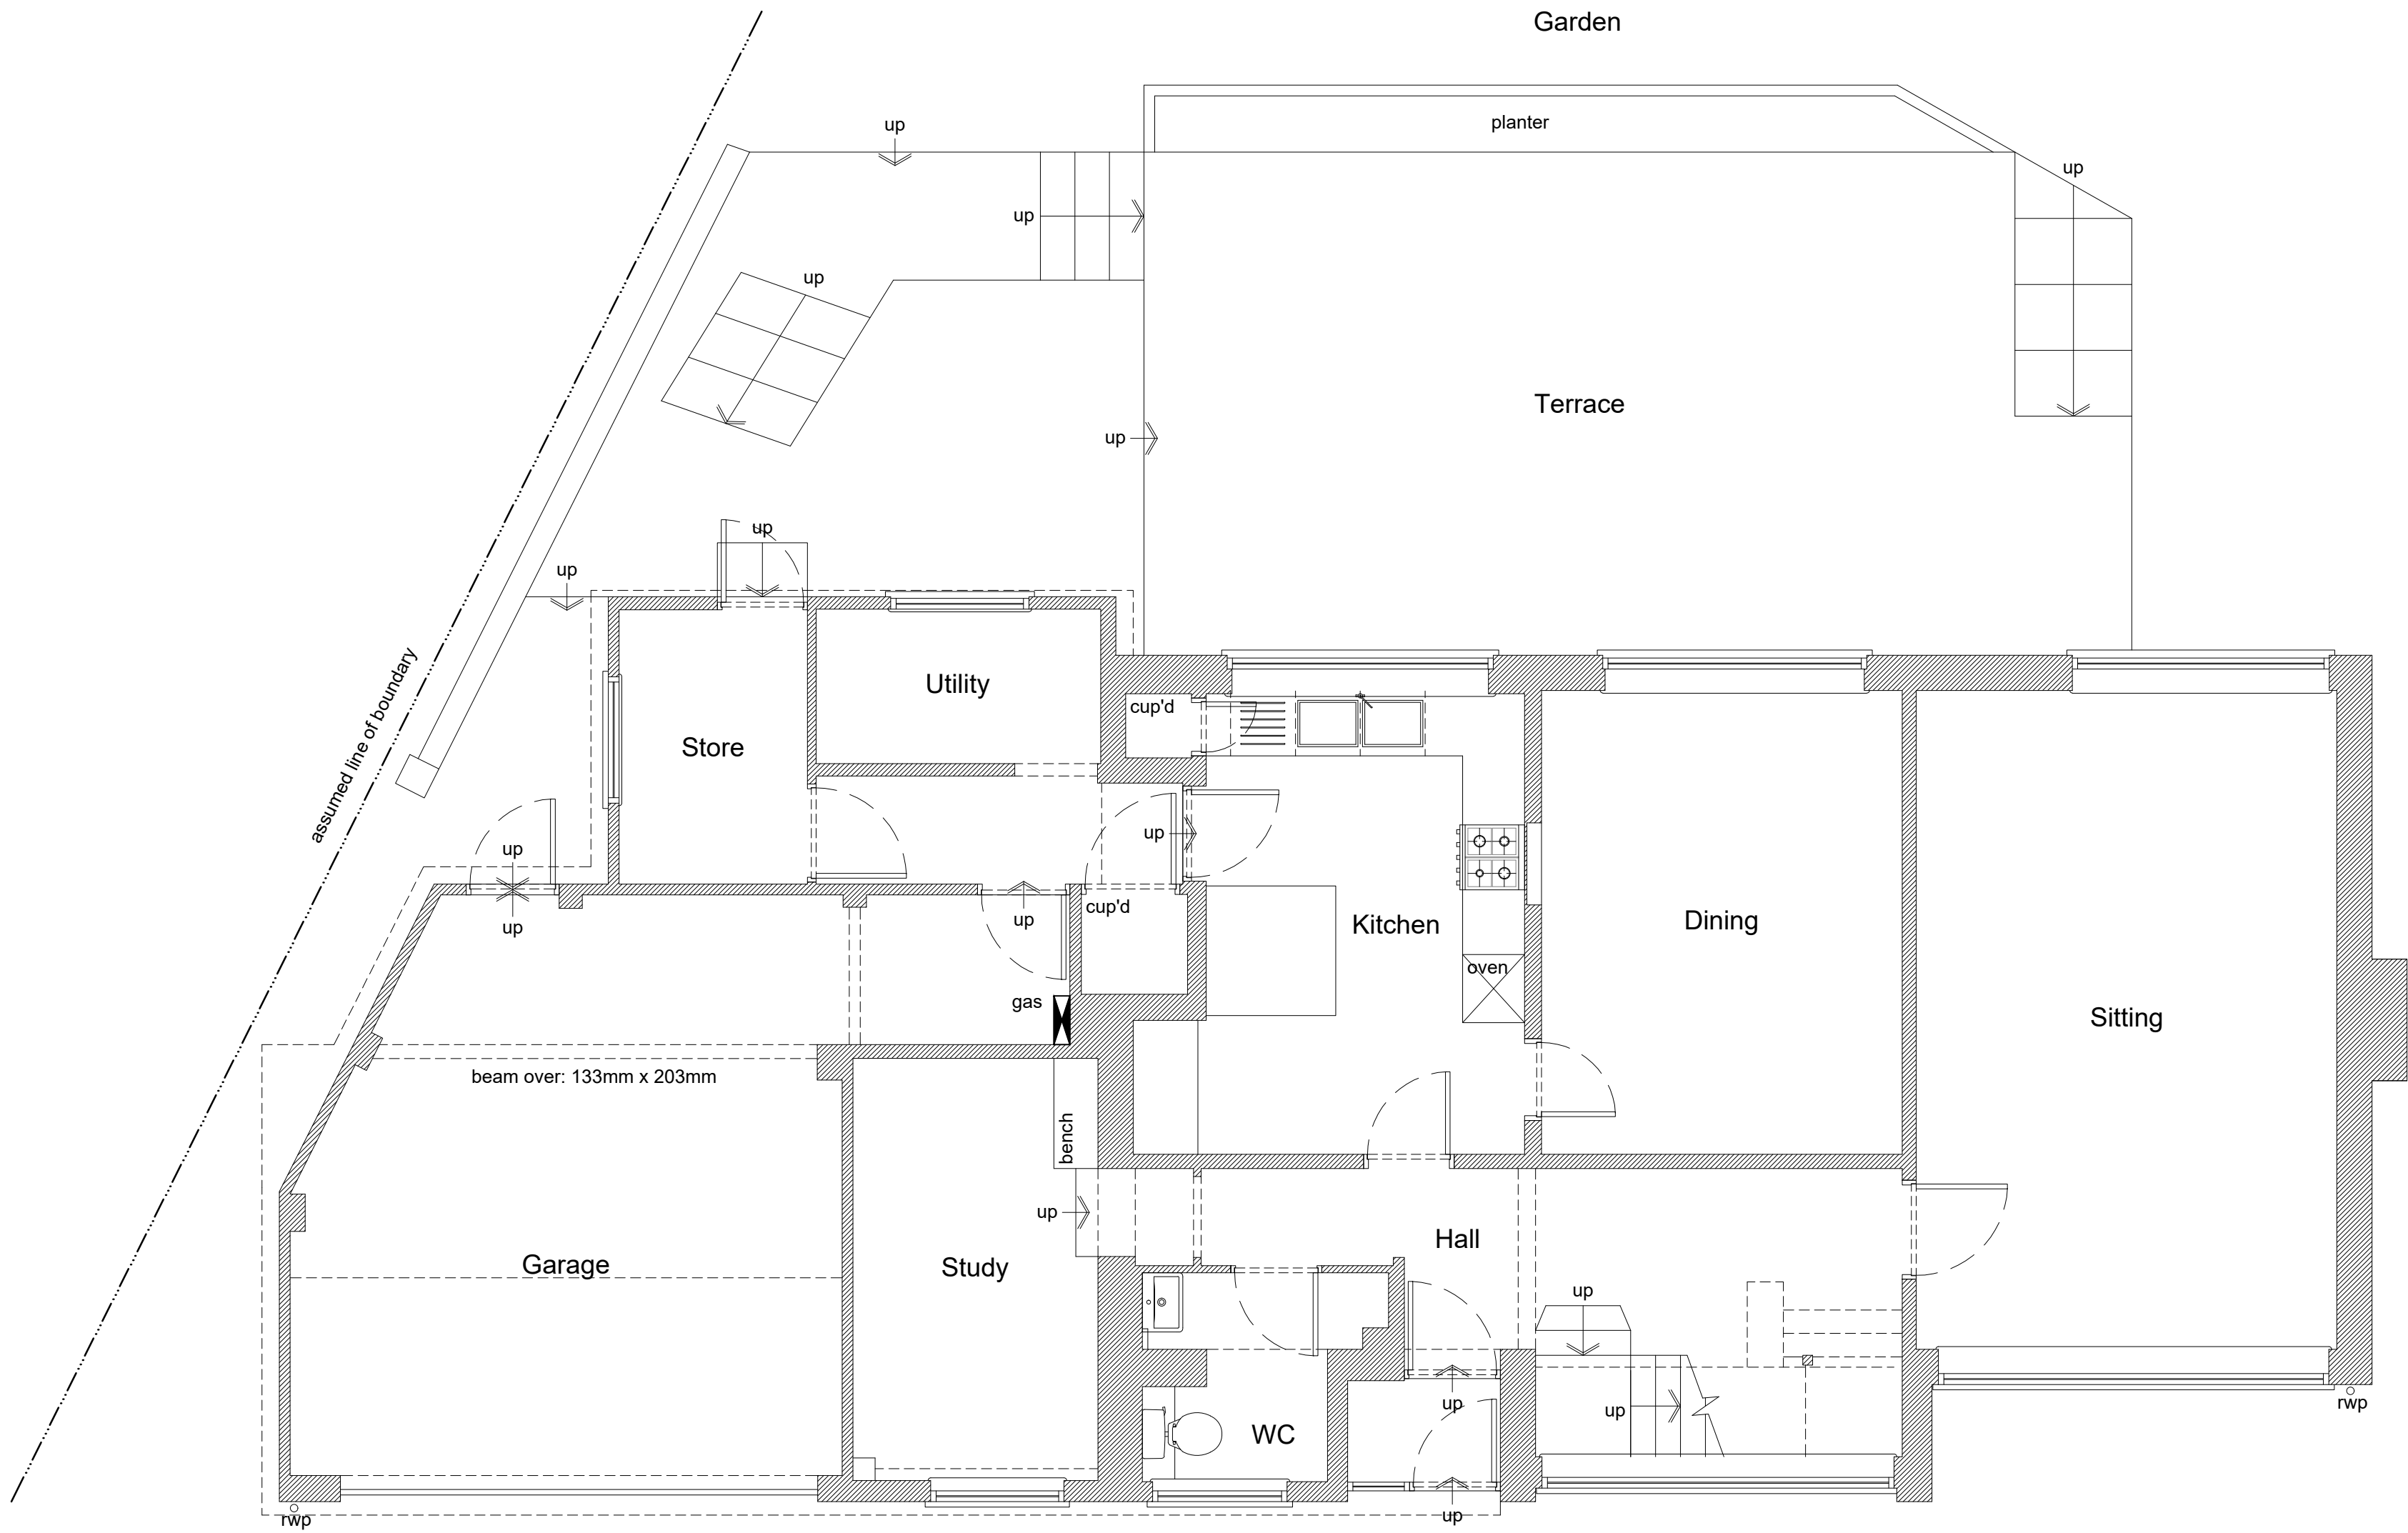



Existing Ground Floor Plan 1:50

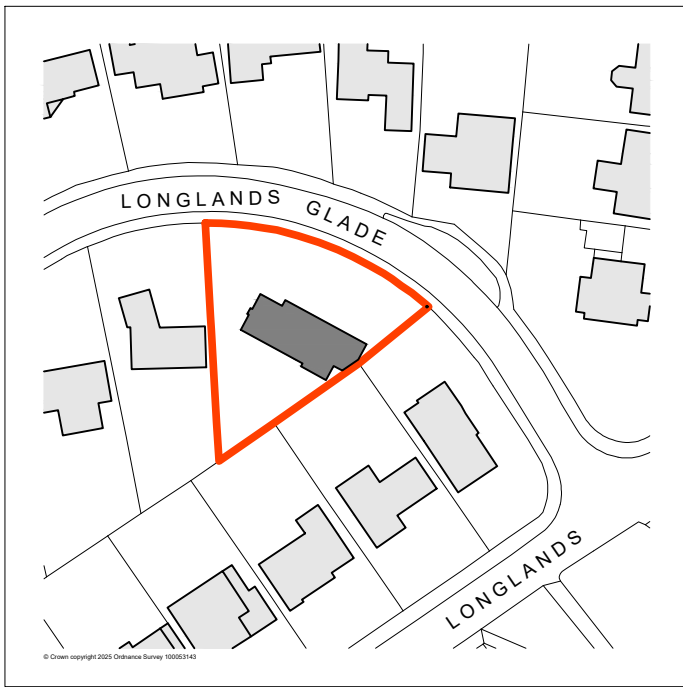



Location Plan 1:1250

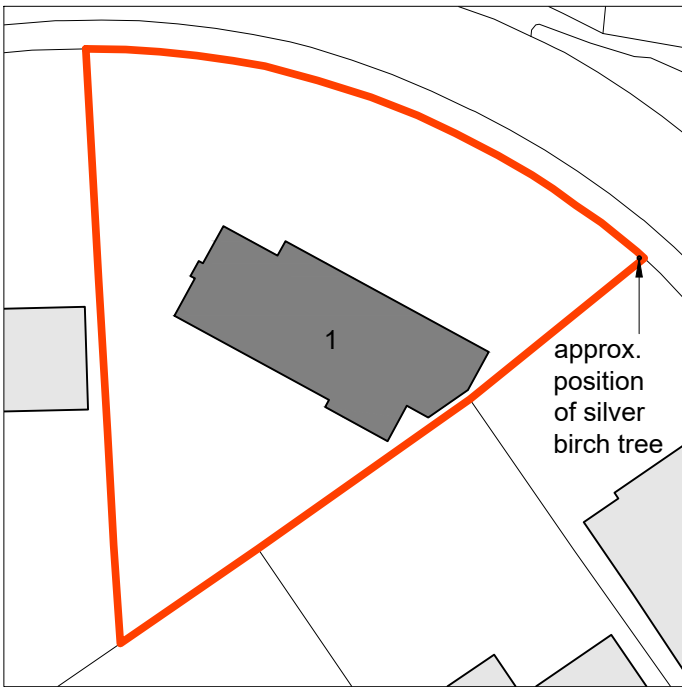 

Site Plan 1:500

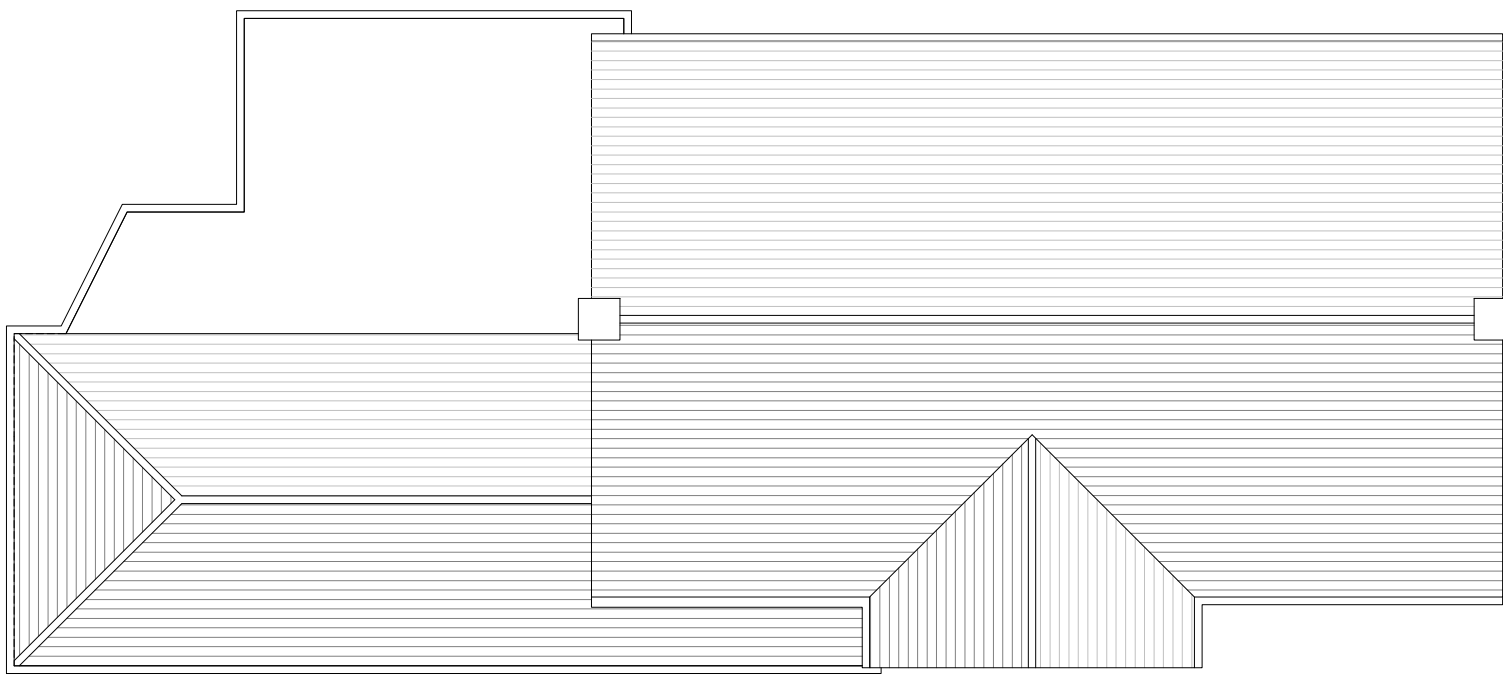 

Existing Roof Plan 1:100

  

TIMDEACON.
architect

timdeacon.architect@gmail.com

c. 06.11.25 Rear elevation updated.
b. 18.08.25 North arrow adjusted.
a. 14.08.25 North arrow adjusted.

rev. date comment
amendments

client Mr & Mrs Hall
job 1 Longlands Glade
Worthing
West Sussex
BN14 9NR

dwg # 210.EX.01c
dwg title Existing Plans

MEASURED SURVEY

scale Varies @ A1

date July 2025

RIBA work stage

Do not scale off drawing unless solely for Planning purposes.
Check all dimensions on site before work commences.
All ground materials workmanship to conform with current building regulations BS5 and COP's
© Copyright Tim Deacon, Architect