




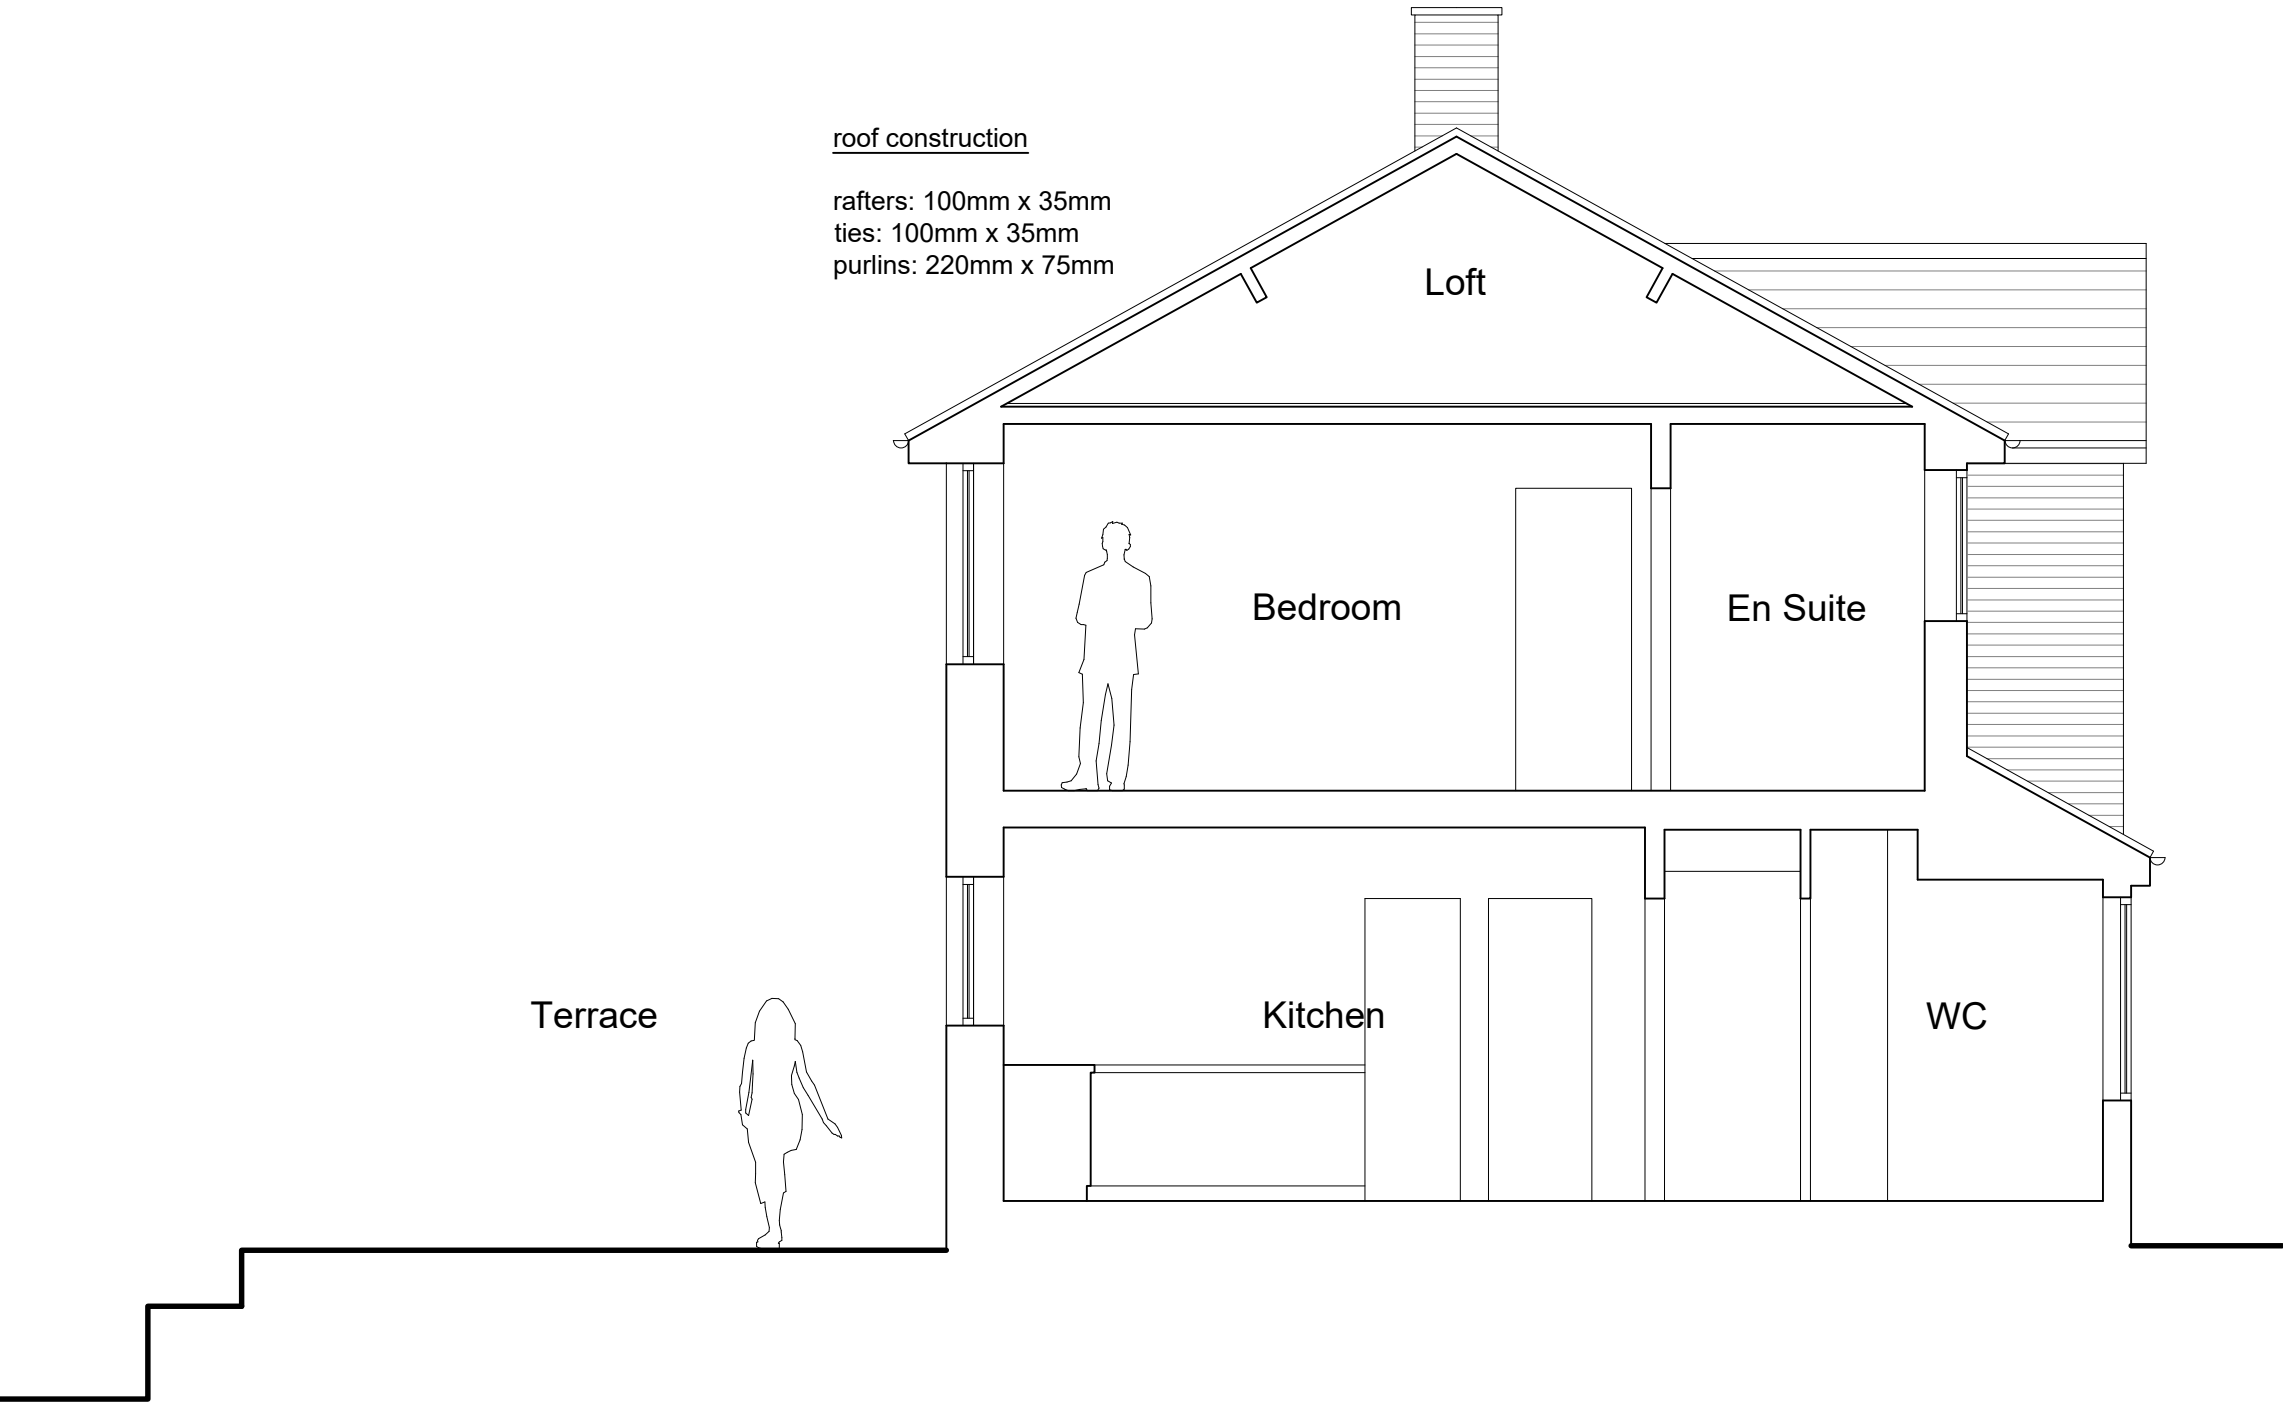

Existing Section A-A 1:50

 



Existing Front Elevation (North-East) 1:100

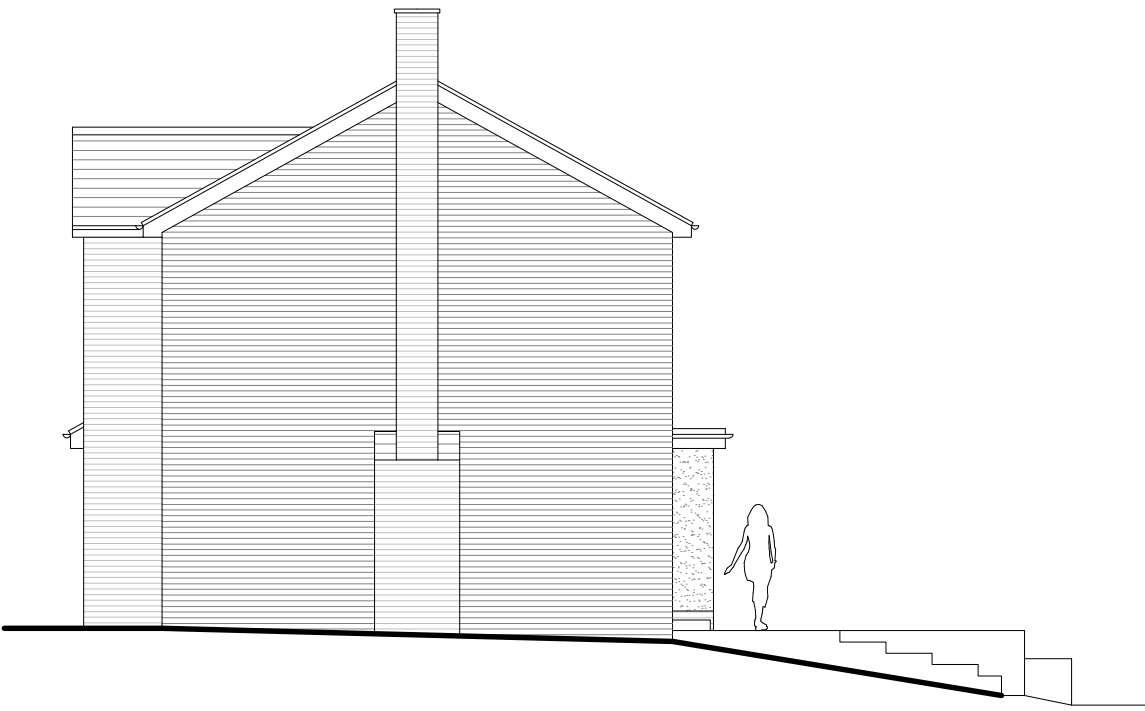

Existing Side Elevation (North West) 1:100



Existing Rear Elevation (South-West) 1:100

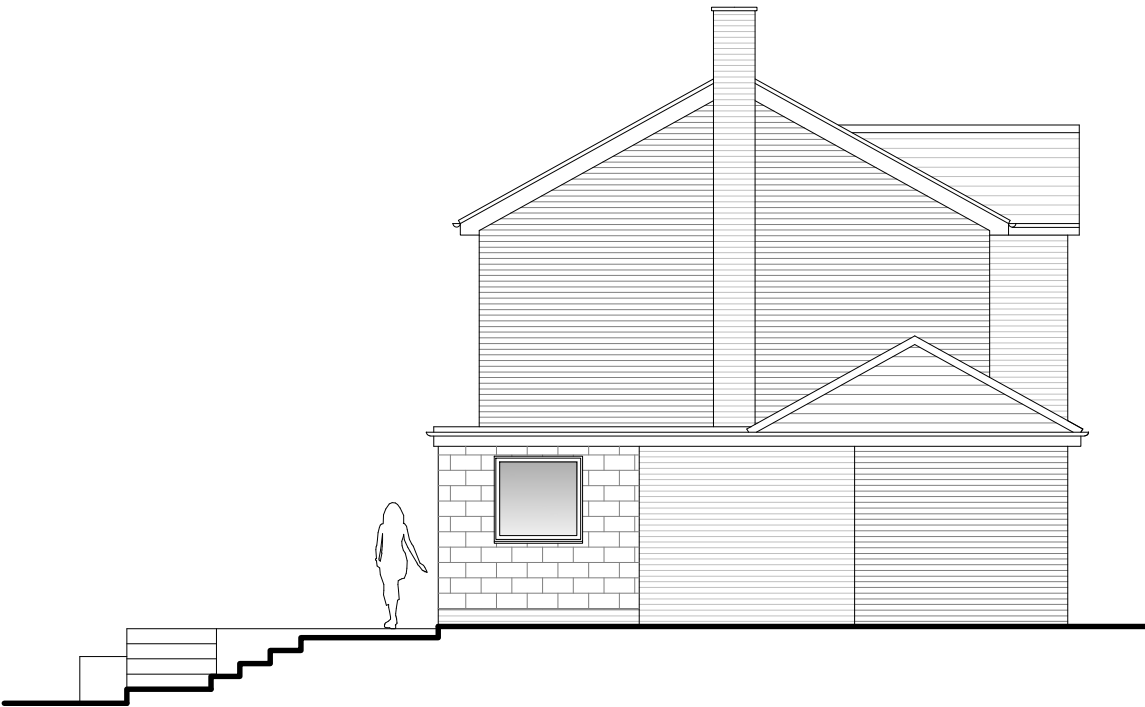 

Existing Side Elevation (South East) 1:100

TIMDEACON.
architect

timdeacon.architect@gmail.com

a. 06.11.25 Rear elevation updated.
rev. date comment
amendments

client Mr & Mrs Hall
job 1 Longlands Glade
Worthing
West Sussex
BN14 9NR

dwg # 210.EX.02a
dwg title Existing Section A-A and
Elevations

MEASURED SURVEY

scale Varies @ A1

date April 2025

RIBA work stage -

Do not scale off drawing unless solely for Planning purposes.
Check all dimensions on site before work commences.
All goods materials workmanship to conform with current building regulations BBS and CDP's.
© Copyright Tim Deacon Architect