


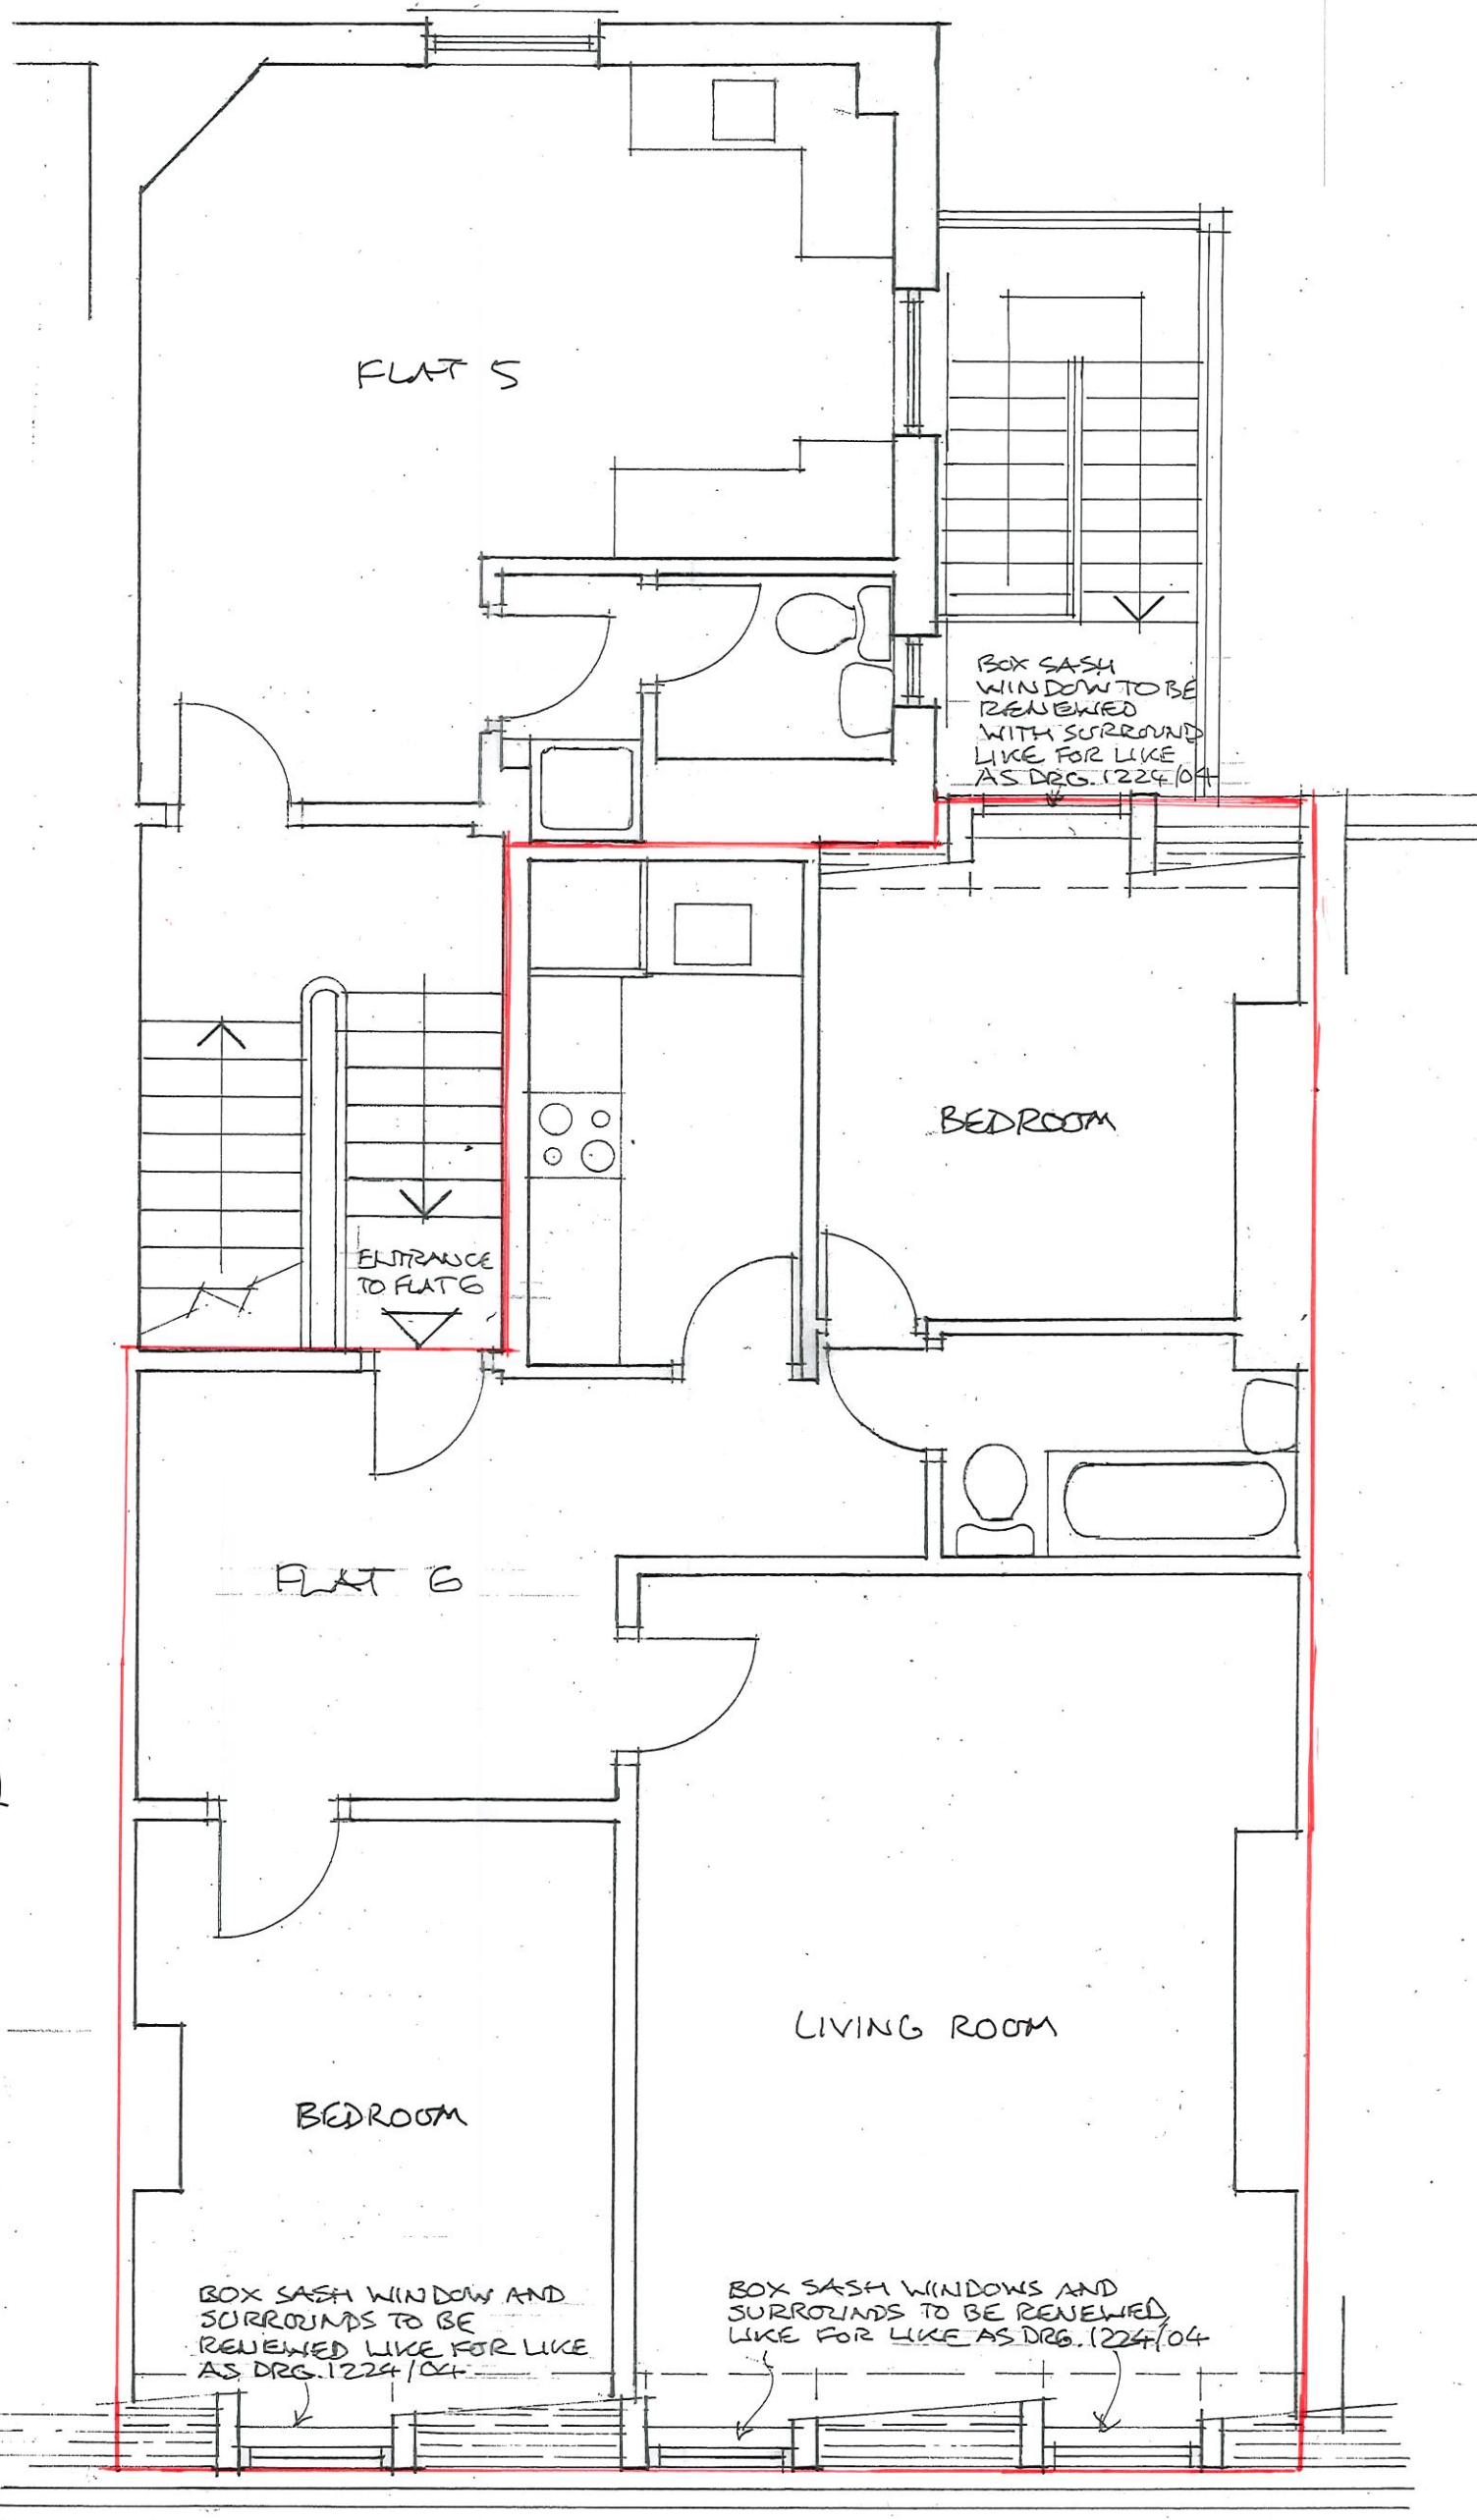

A WINDOW NOTES, FLAT 6
ENTRANCE NOTE
REVISIONS

0 0.5 1.0 2.0 3.0 M.
SCALE (M)

REDMOND IVIE ARCHITECTS

THE BARLEY MOW CENTRE
10 BARLEY MOW PASSAGE
LONDON W4 4PH
tel 020 8742 1775 / 020 8996 1686
e-mail info@redmondvie.com
www.redmondvie.com

RENEWAL OF WINDOWS
13 HEENE TERRACE
WORTHING

EXISTING
THIRD FLOOR PLAN

SCALE: 1:50 @ A3
DATE: JUNE 2024
DRAWN: FSR / RCE

1224/
01A

DO NOT SCALE FOR CONSTRUCTION
VERIFY ALL DIMENSIONS ON SITE

N.B. NEW REPLACEMENT WINDOWS TO FLAT 6 AND
EXISTING SASH WINDOWS ARE IDENTICAL