
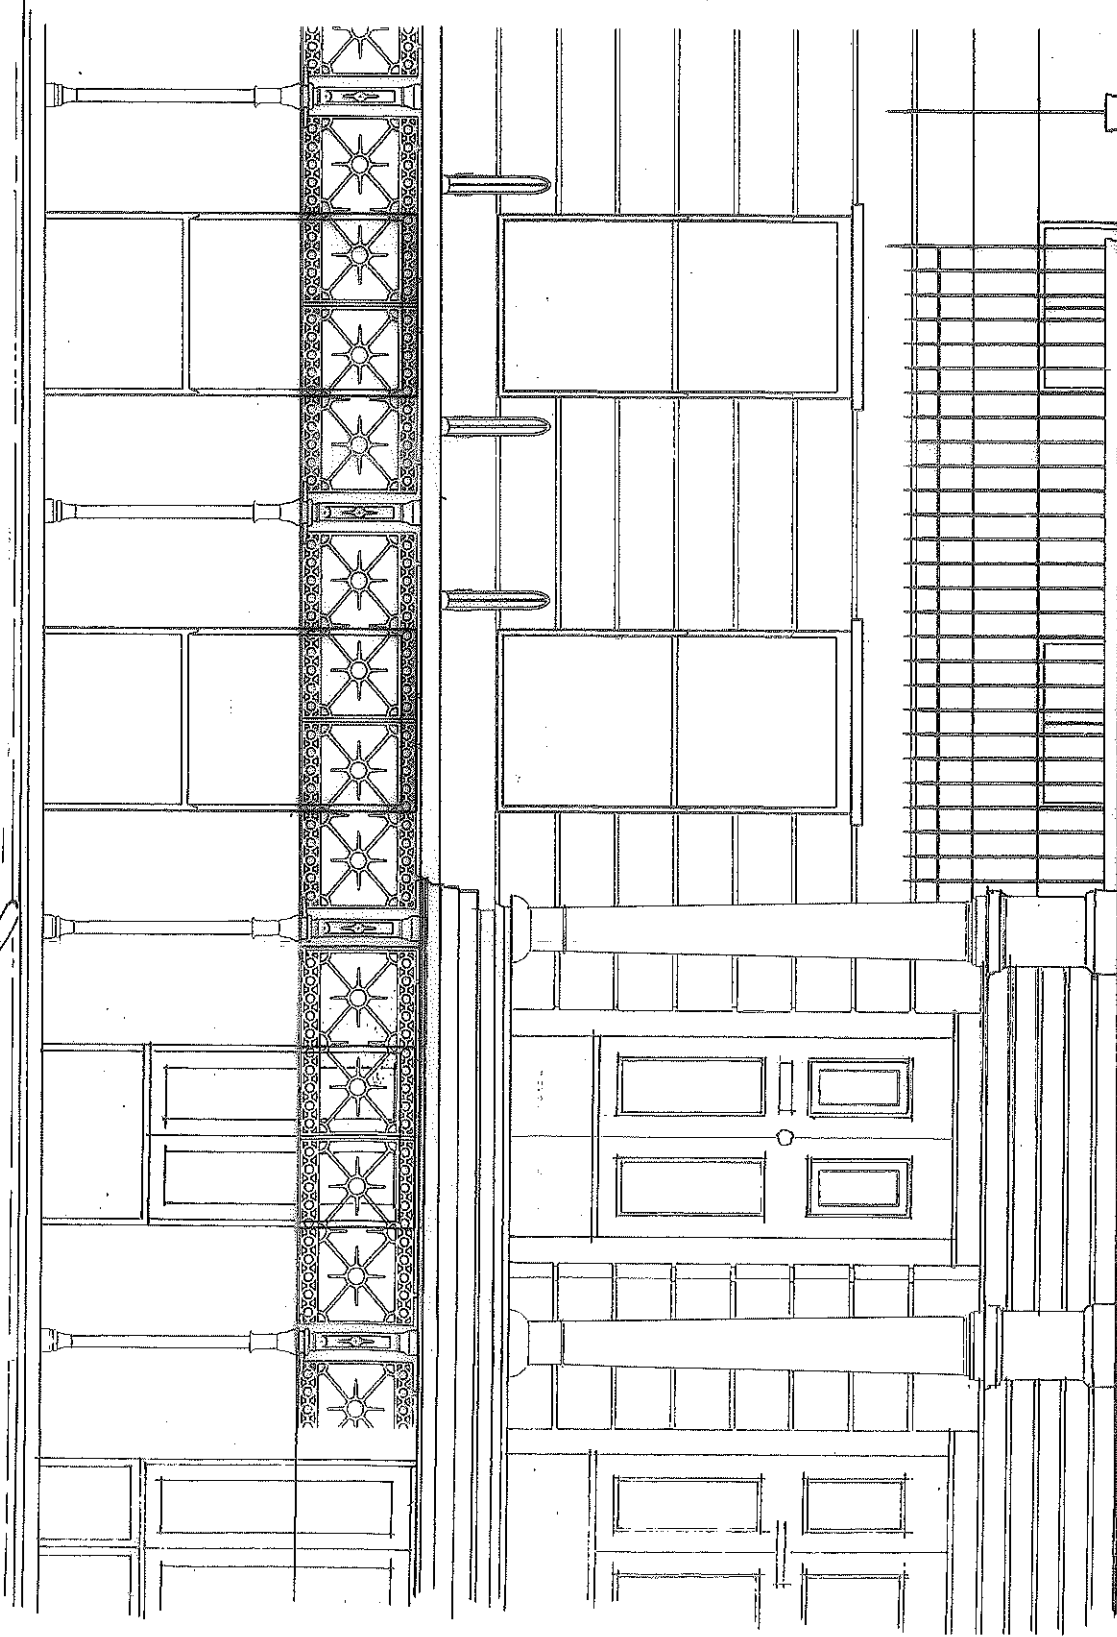
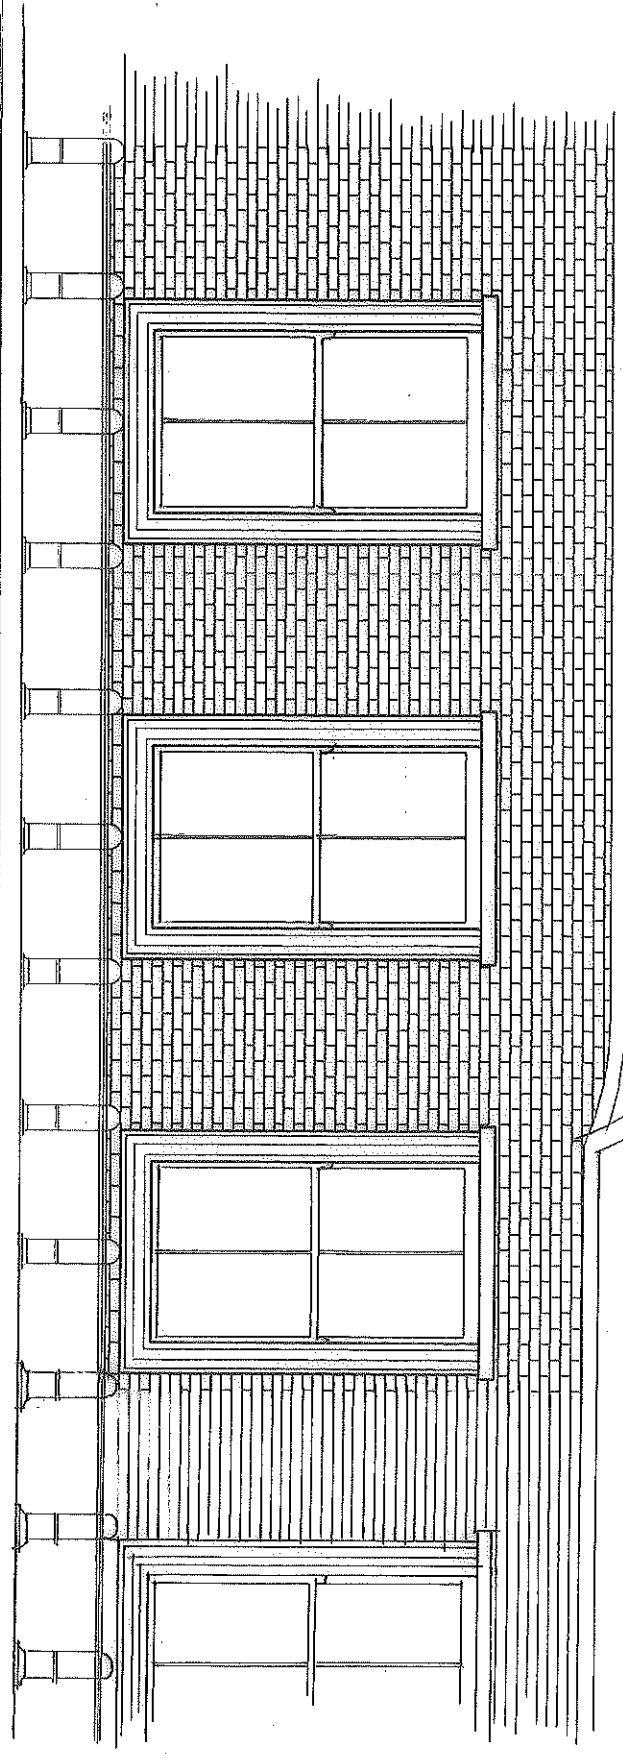


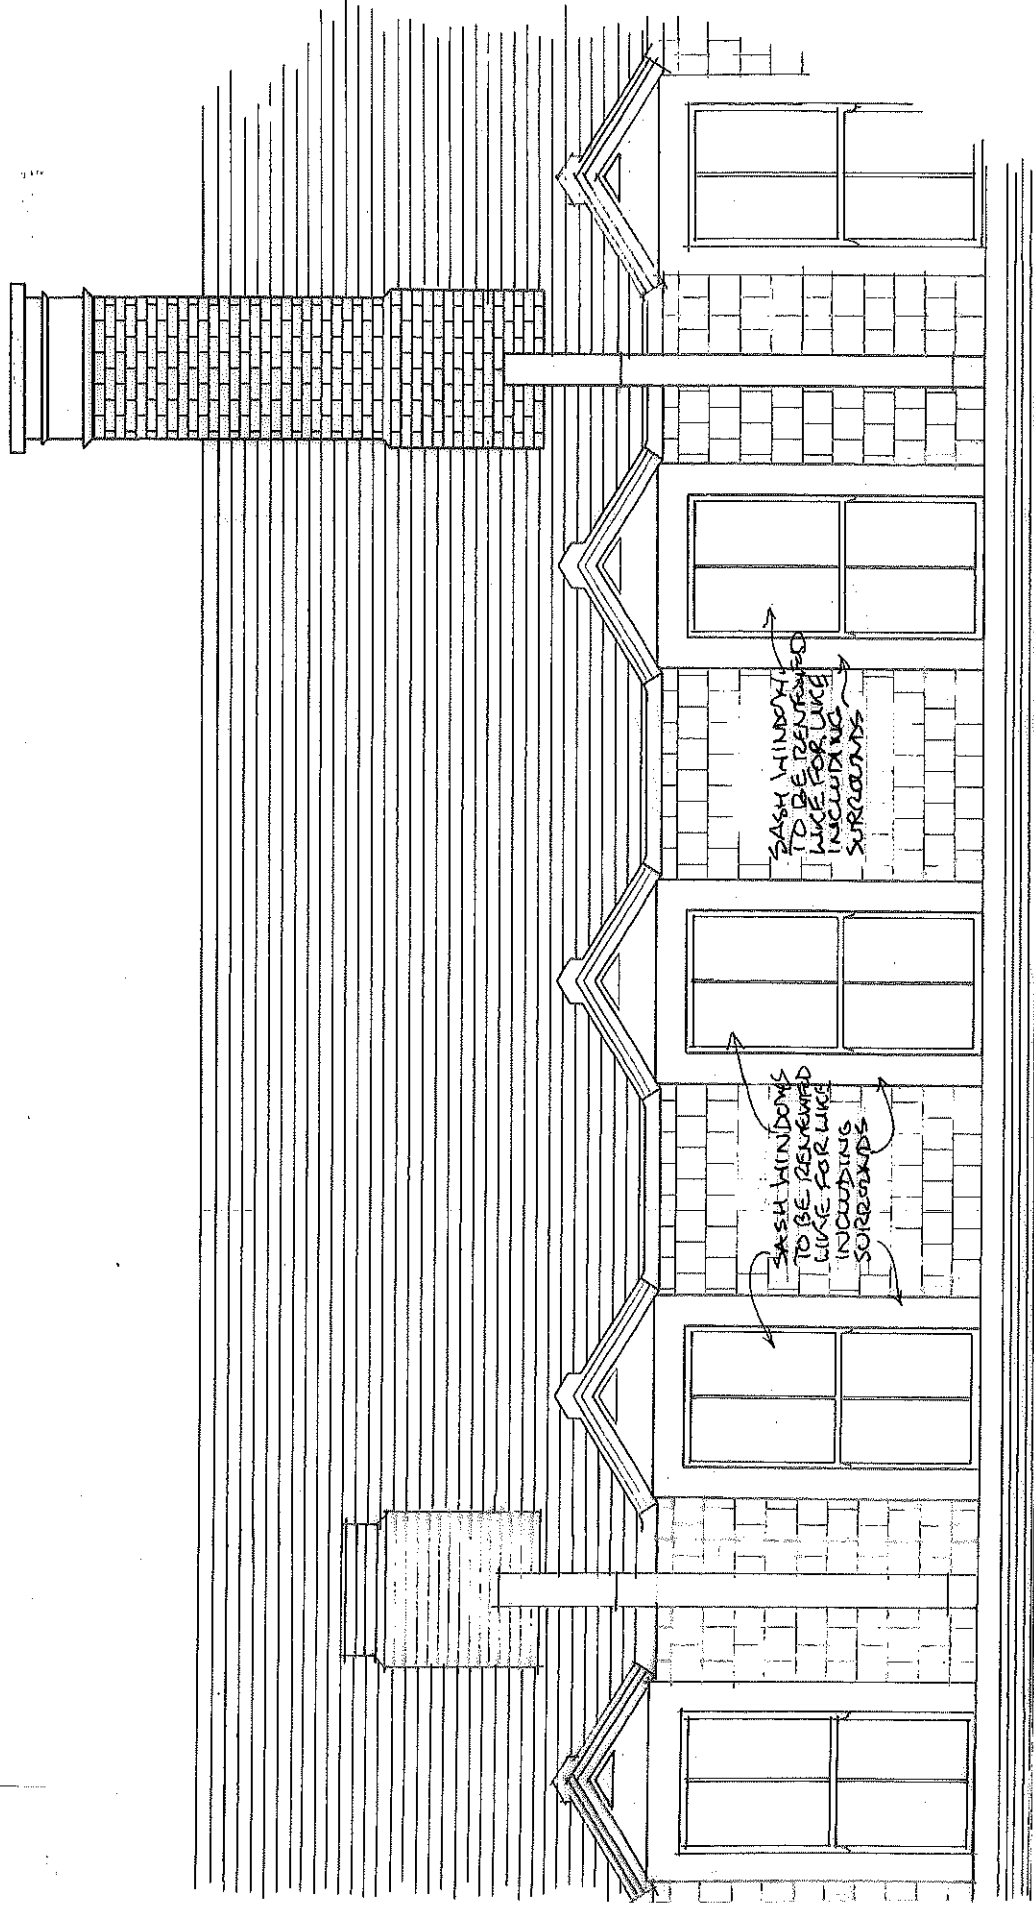

0 0.5 1.0 2.0 3.0M.
SCALE (M)

REDMOND IVIE ARCHITECTS
THE BAILEY MOW CENTRE
10 BAILEY MOW PASSAGE
LONDON W4 4PH
tel 020 8742 1775 • 020 8996 1686
e-mail info@redmondvive.com
www.redmondvive.com

RENEWAL OF WINDOWS
13 HEENE TERRACE
WORTHING
EXISTING / PROPOSED
SOUTH ELEVATION

SCALE: 1:50 @ A3
DATE: JUNE 2026
DRAWN: PRL / RCE 1224/02

DO NOT SCALE FOR CONSTRUCTION
VERIFY ALL DIMENSIONS ON SITE