


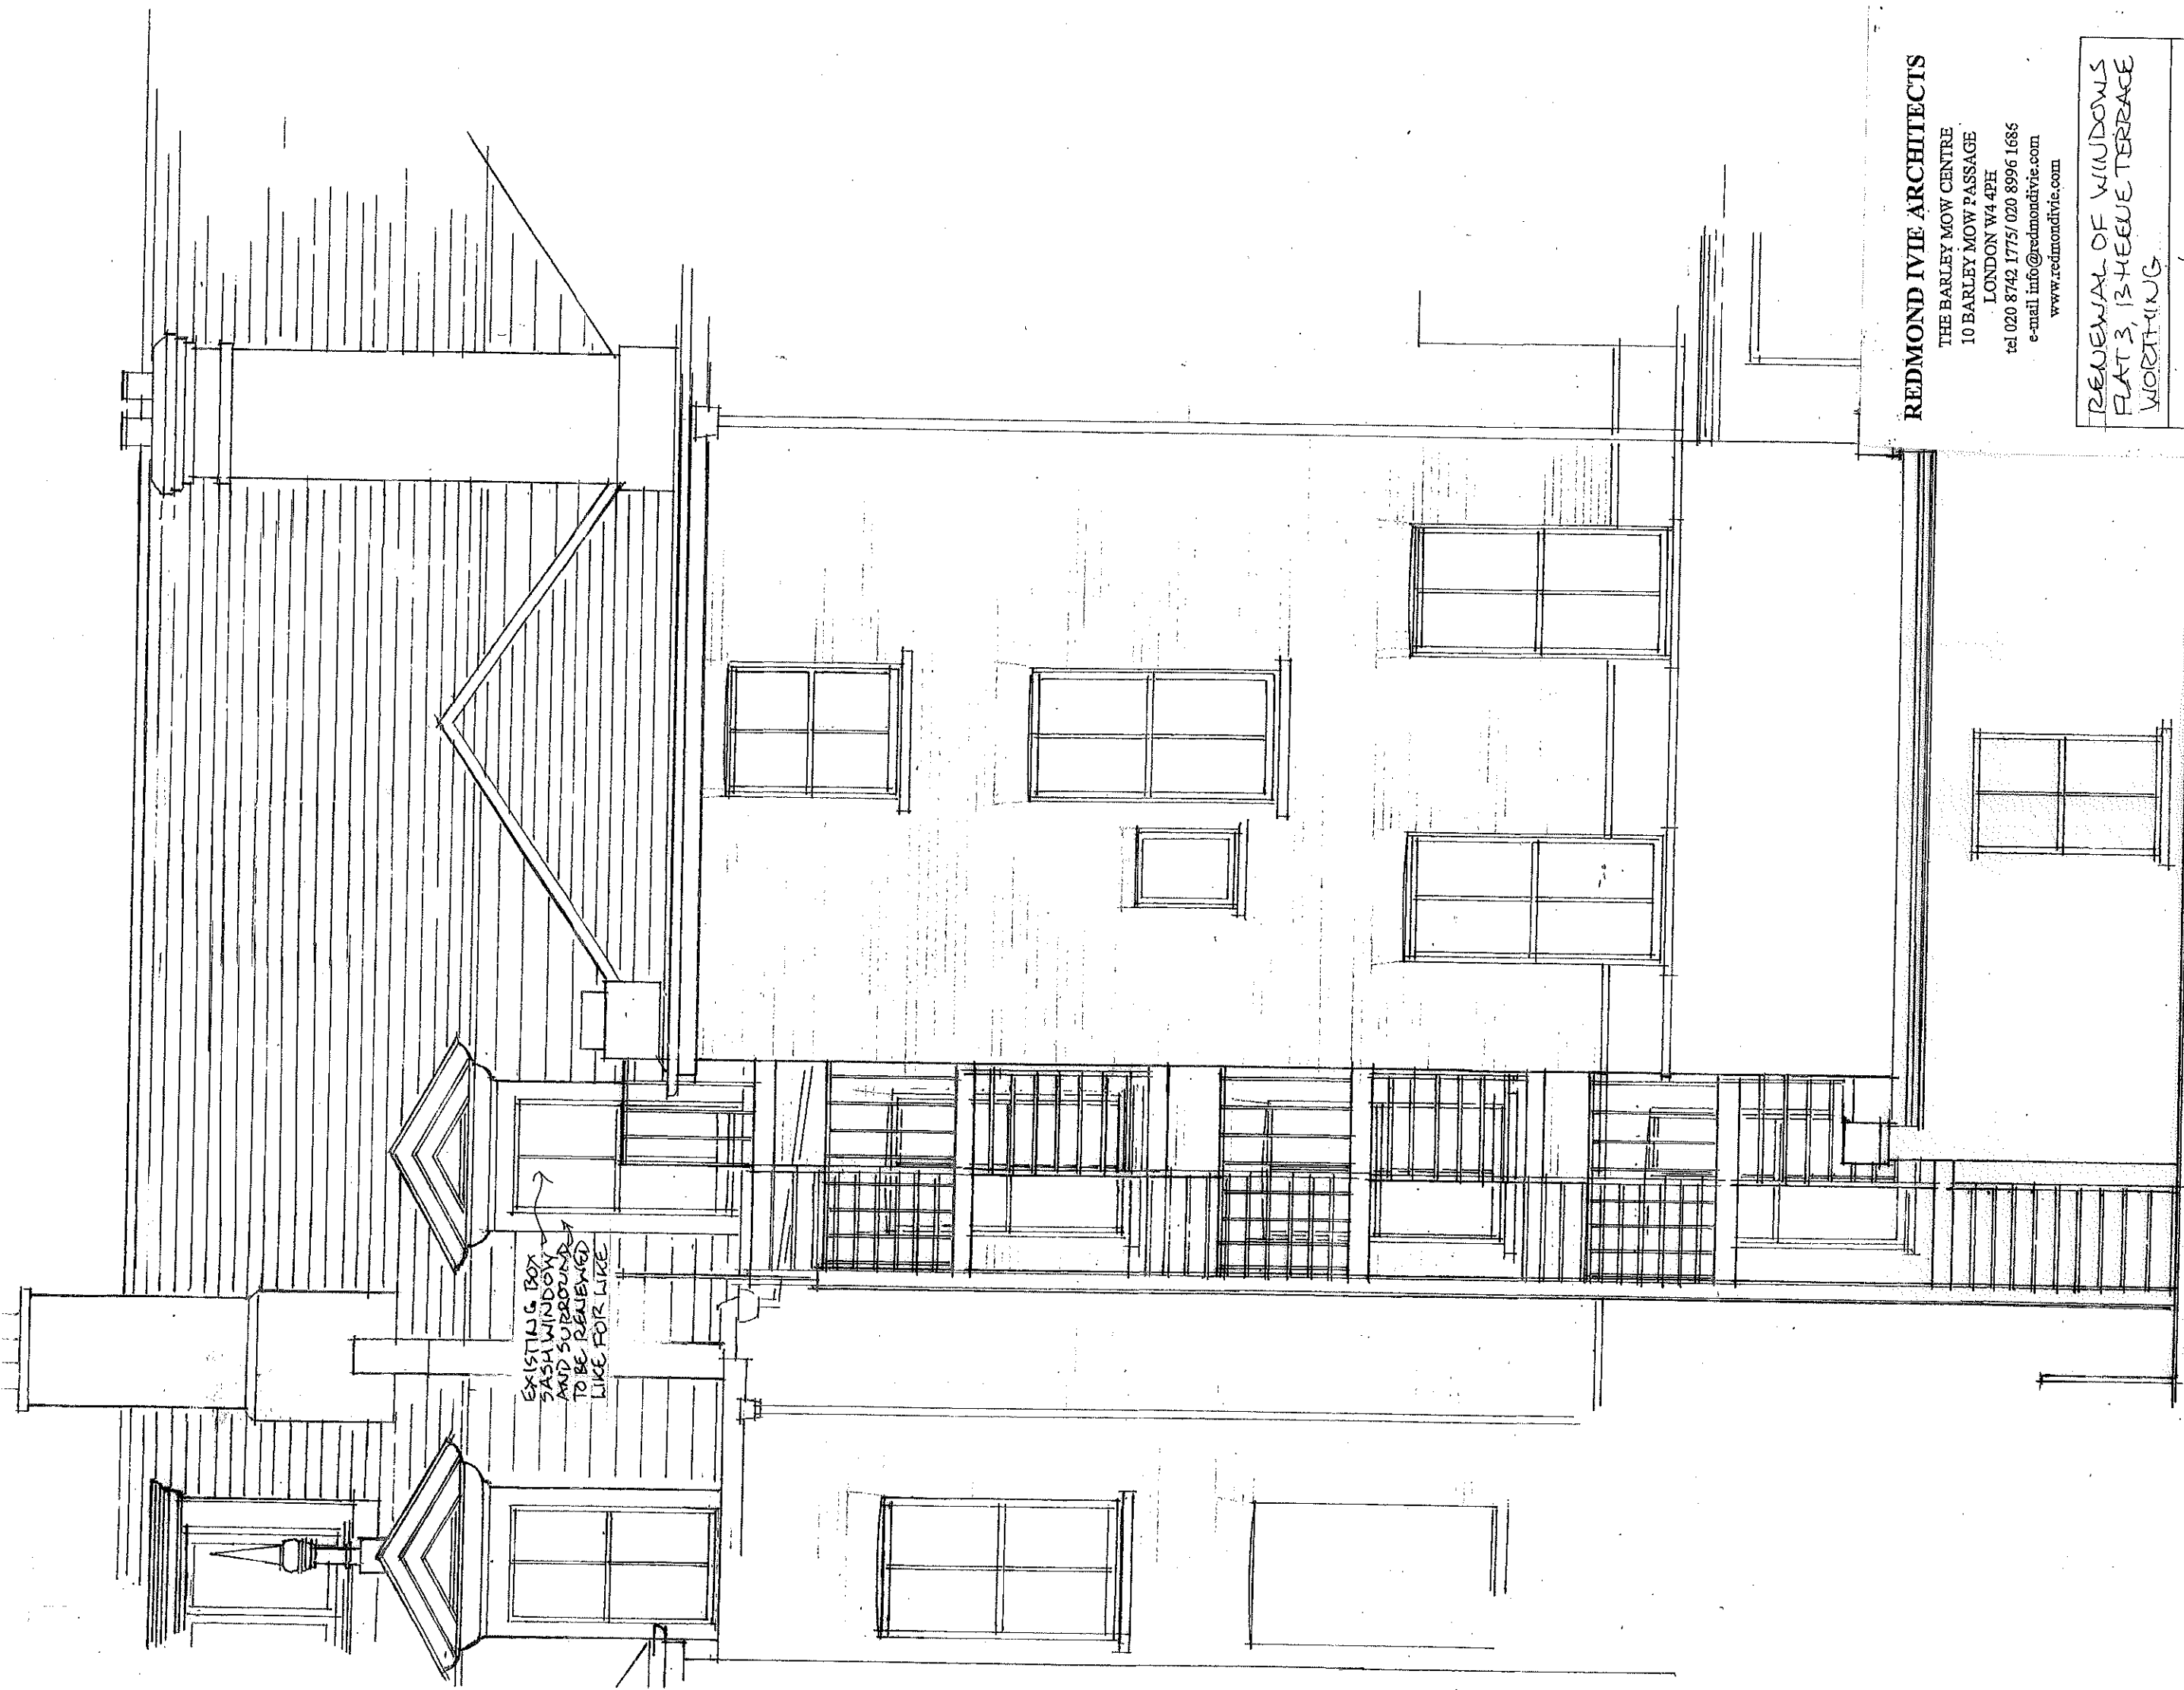

EXISTING BOX
SASH WINDOW
AND SURROUND
TO BE REINFORCED
LIKE FOR LIKE

REDMOND IVIE ARCHITECTS

THE BARLEY MOW CENTRE
10 BARLEY MOW PASSAGE
LONDON W4 4PH
tel 020 8742 1775/ 020 8996 1686
e-mail info@redmondvie.com
www.redmondvie.com

RENEWAL OF WINDOWS
FLAT 3, 13 HEVEE TERRACE
WORTHING

EXISTING/PROPOSED
NORTH ELEVATION

SCALE: 1:50 @ A3
DATE: JUNE 2026
DRAWN: RCI
1224/03

DO NOT SCALE FOR CONSTRUCTION
VERIFY ALL DIMENSIONS ON SITE

0 0.5 1.0 2.0 3.0M
SCALE (M.)

DO NOT SCALE FOR CONSTRUCTION
VERIFY ALL DIMENSIONS ON SITE