




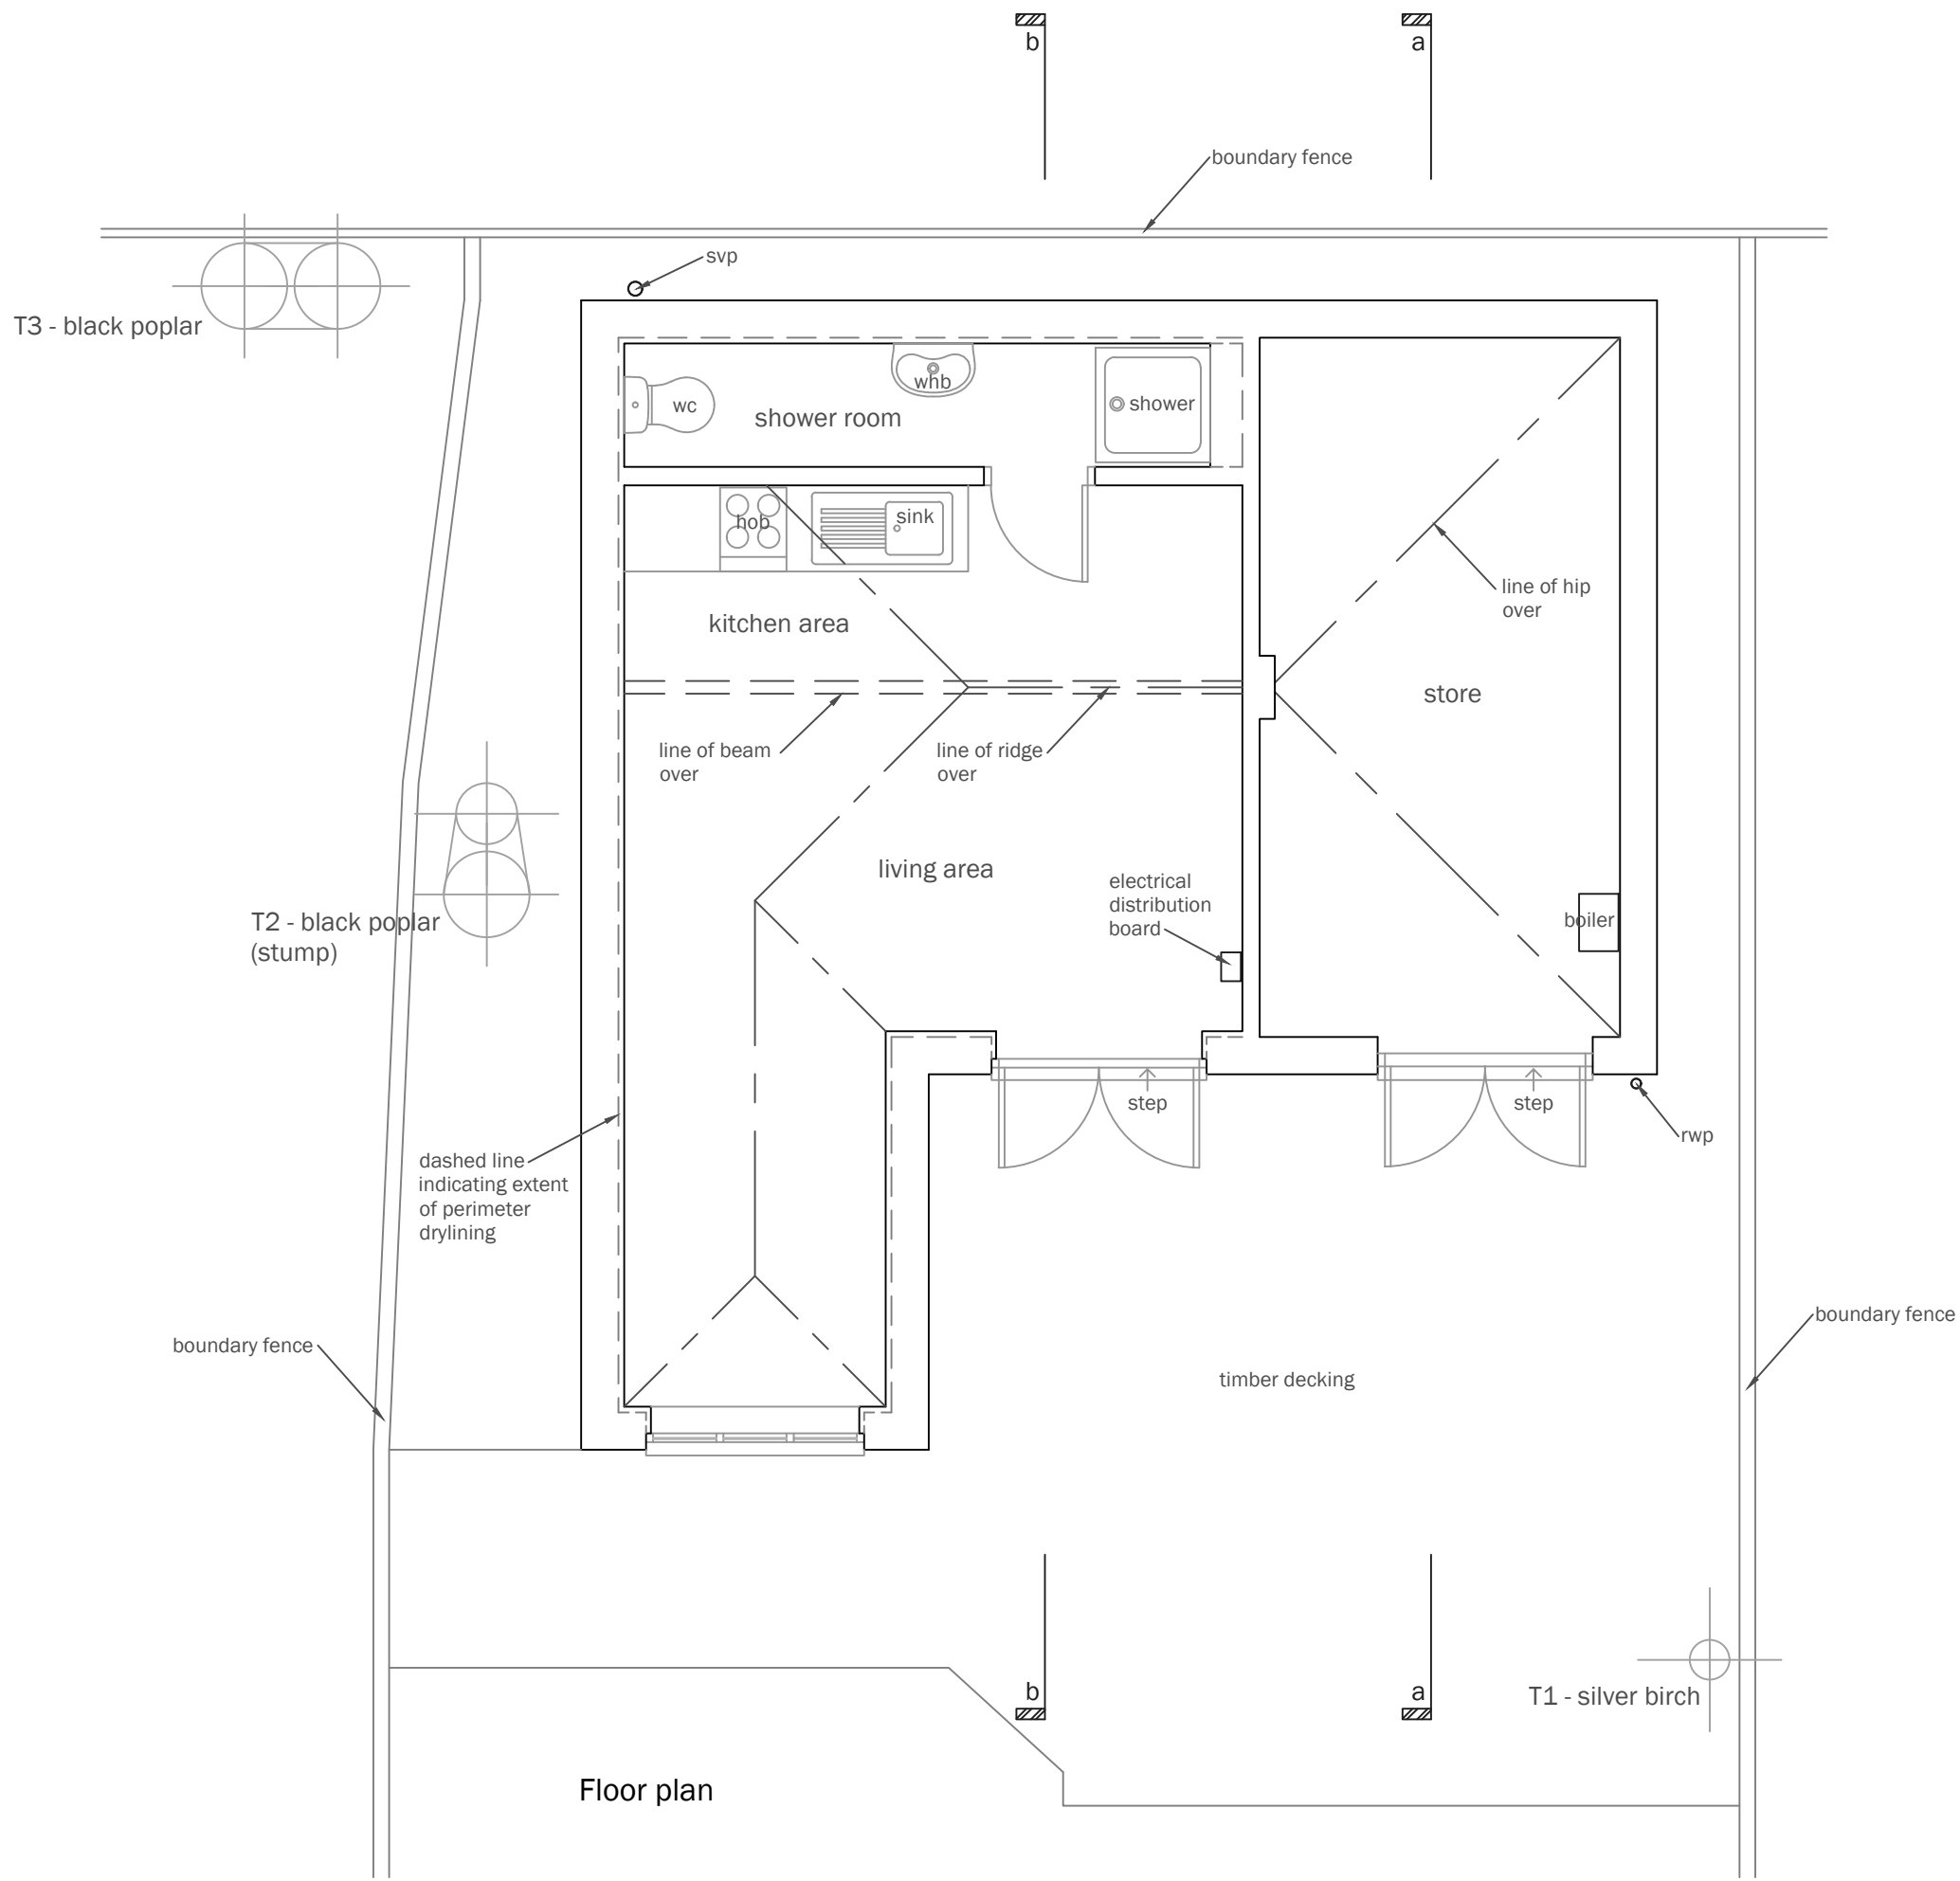

Floor plan

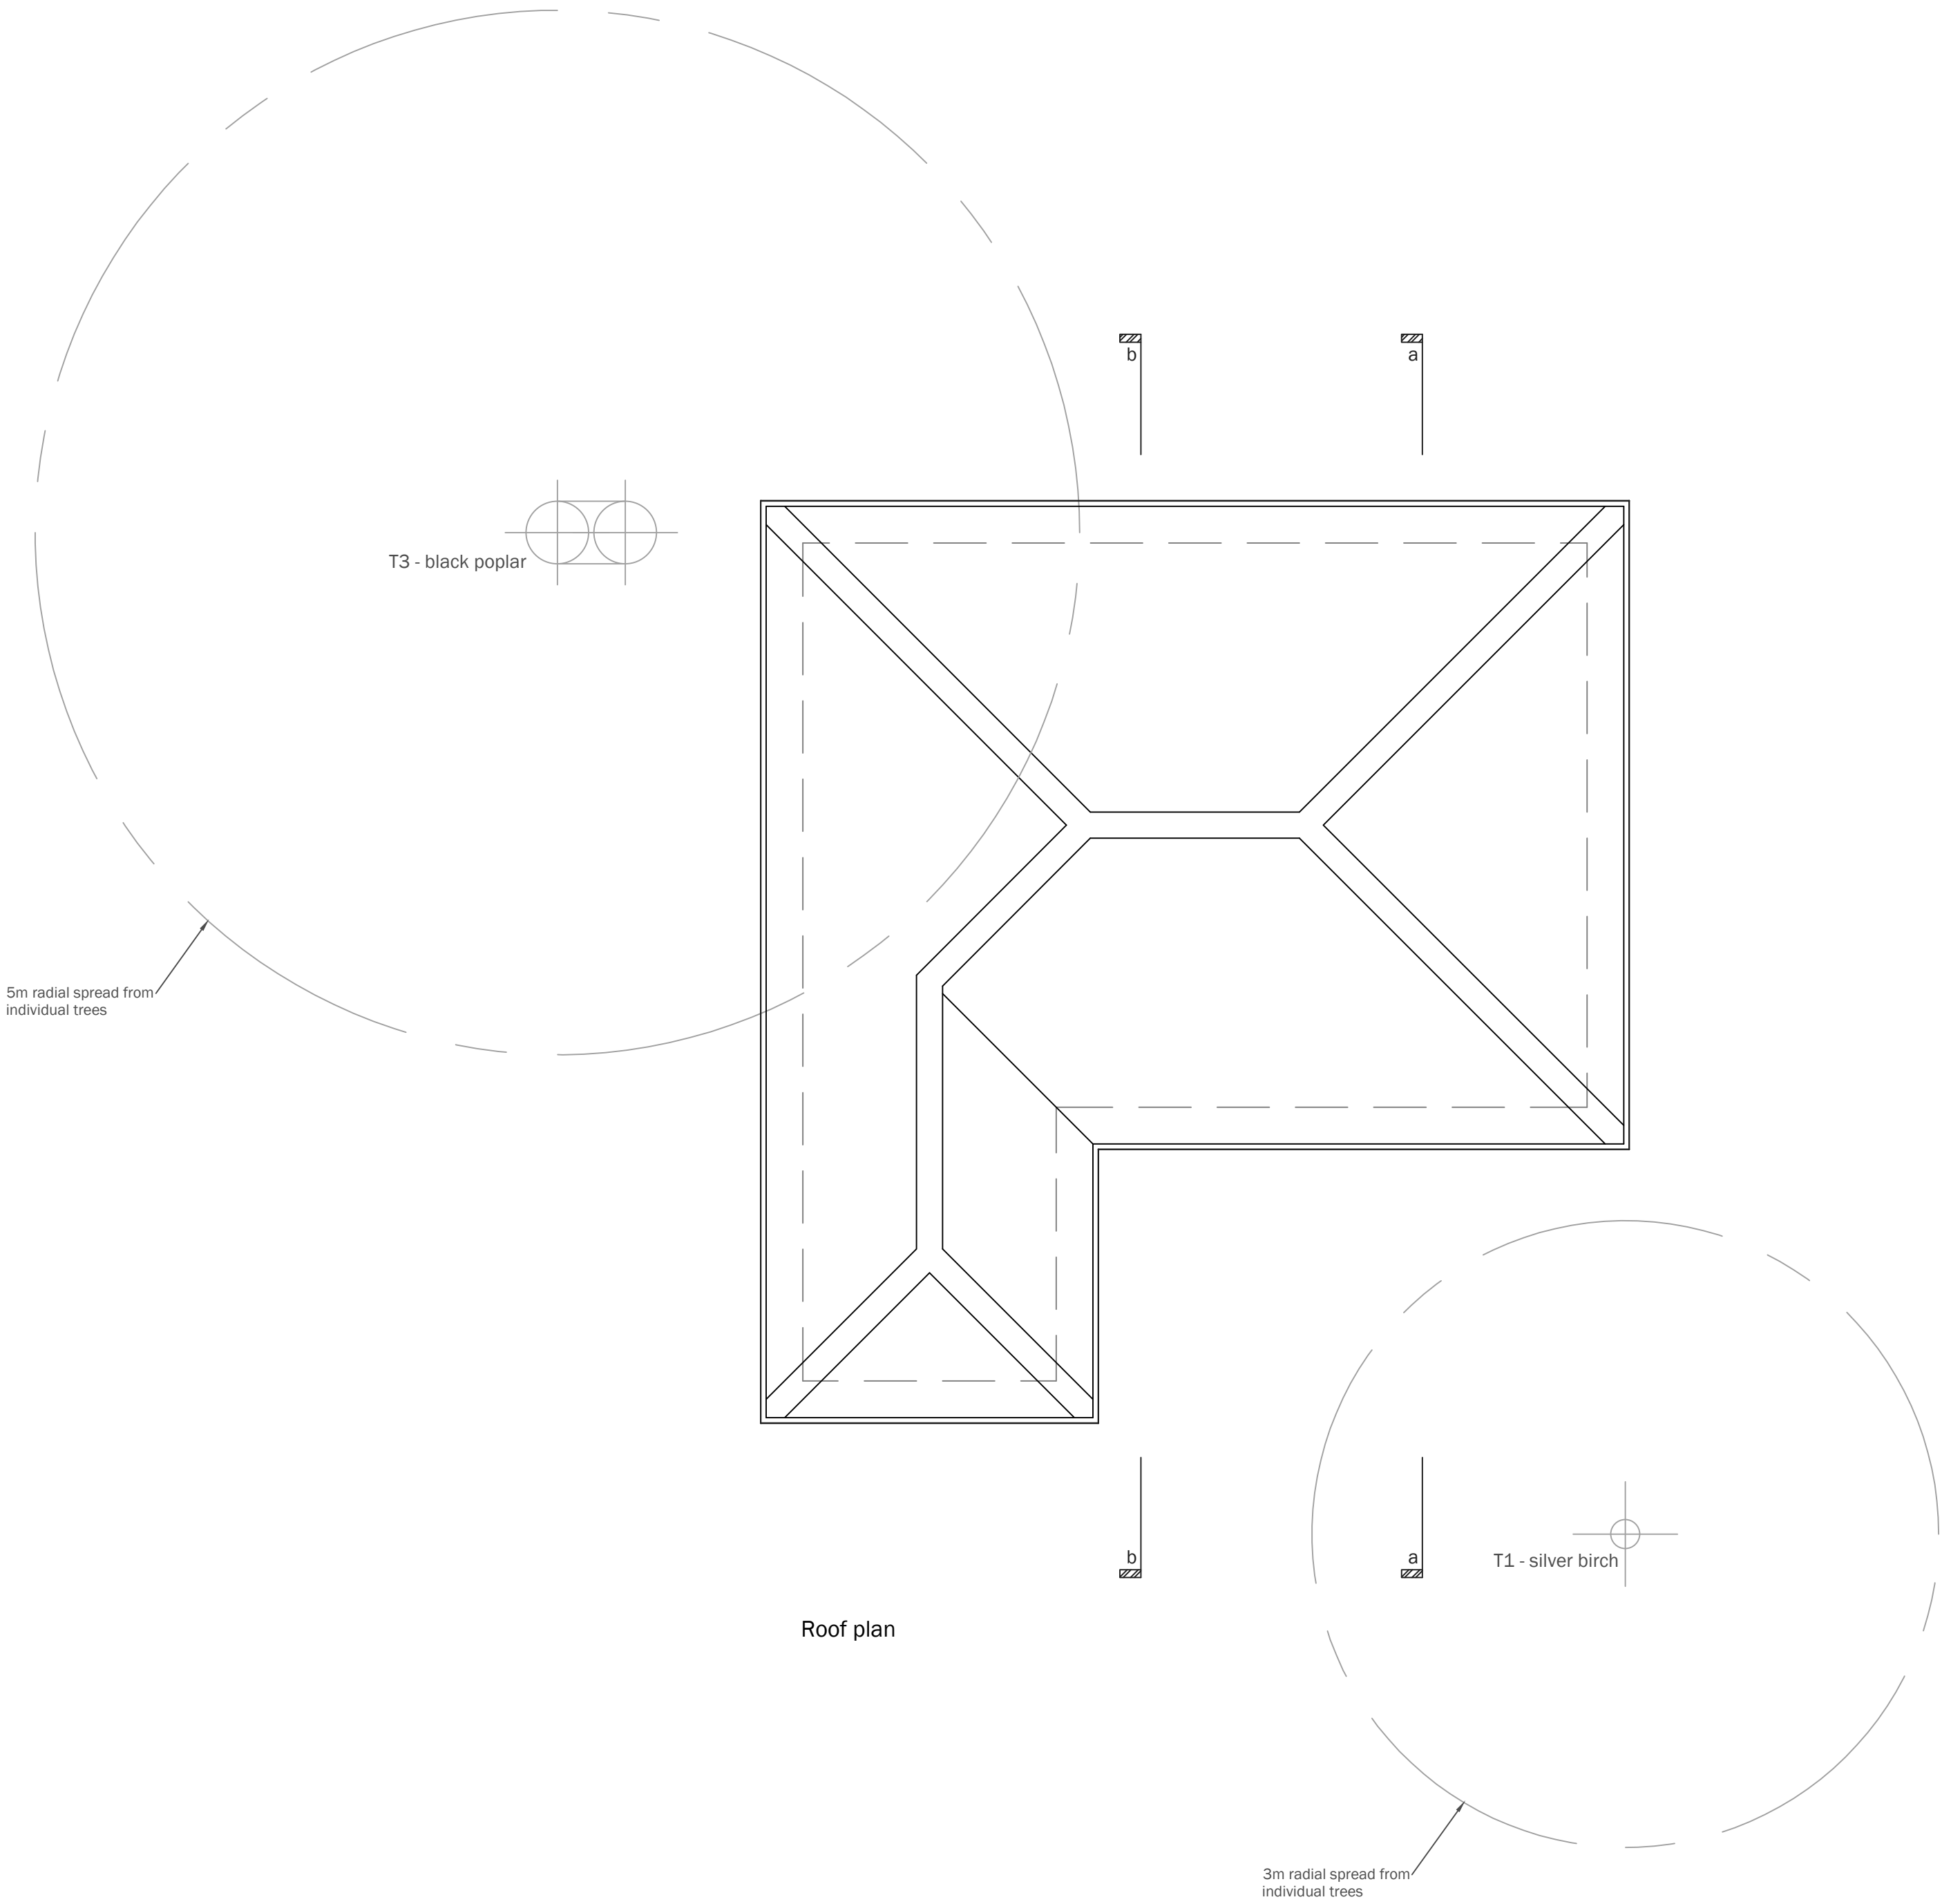

Roof plan

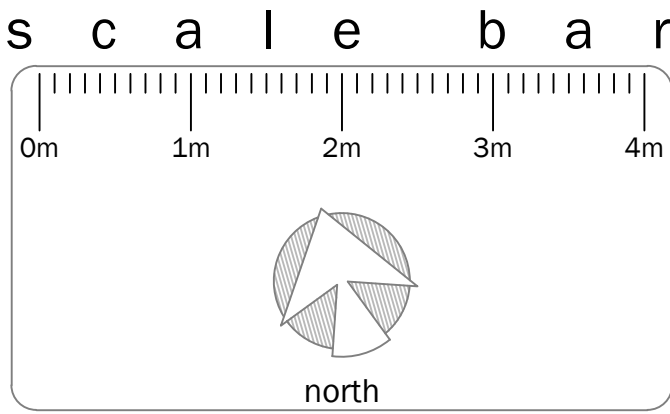

r e v i s i o n s

| no. | date | description |
|-----|------|-------------|
|     |      |             |
|     |      |             |
H

D

D

**HUNTER DAVIDSON DESIGN**

- 2 Southwick Street • Southwick • BN42 4AD •
- tel: 07821 172556 •
- e-mail: mark@hunterdavidsondesign.co.uk •
- web: www.hunterdavidsondesign.co.uk •

|          |                            |
|----------|----------------------------|
| client   | Mr Clayman                 |
| job      | 18 Cokeham Road            |
|          | Sompting                   |
|          | BN15 0AA                   |
| dwg no.  | 554.01                     |
| title    | Existing Plans             |
| drawn by | MD                         |
| scale    | 1 : 50 @ A1 / 1 : 100 @ A3 |
| date     | 26.08.26                   |

Do not scale off drawing.  
Check all dimensions on site before any work commences.  
All goods, materials and workmanship to conform with current  
Building Regulations, Codes of Practice and British Standards.  
This drawing shall not be reused, copied, or reproduced in any form  
without the prior authorisation of Hunter Davidson Design.  
Copyright of Hunter Davidson Design.