



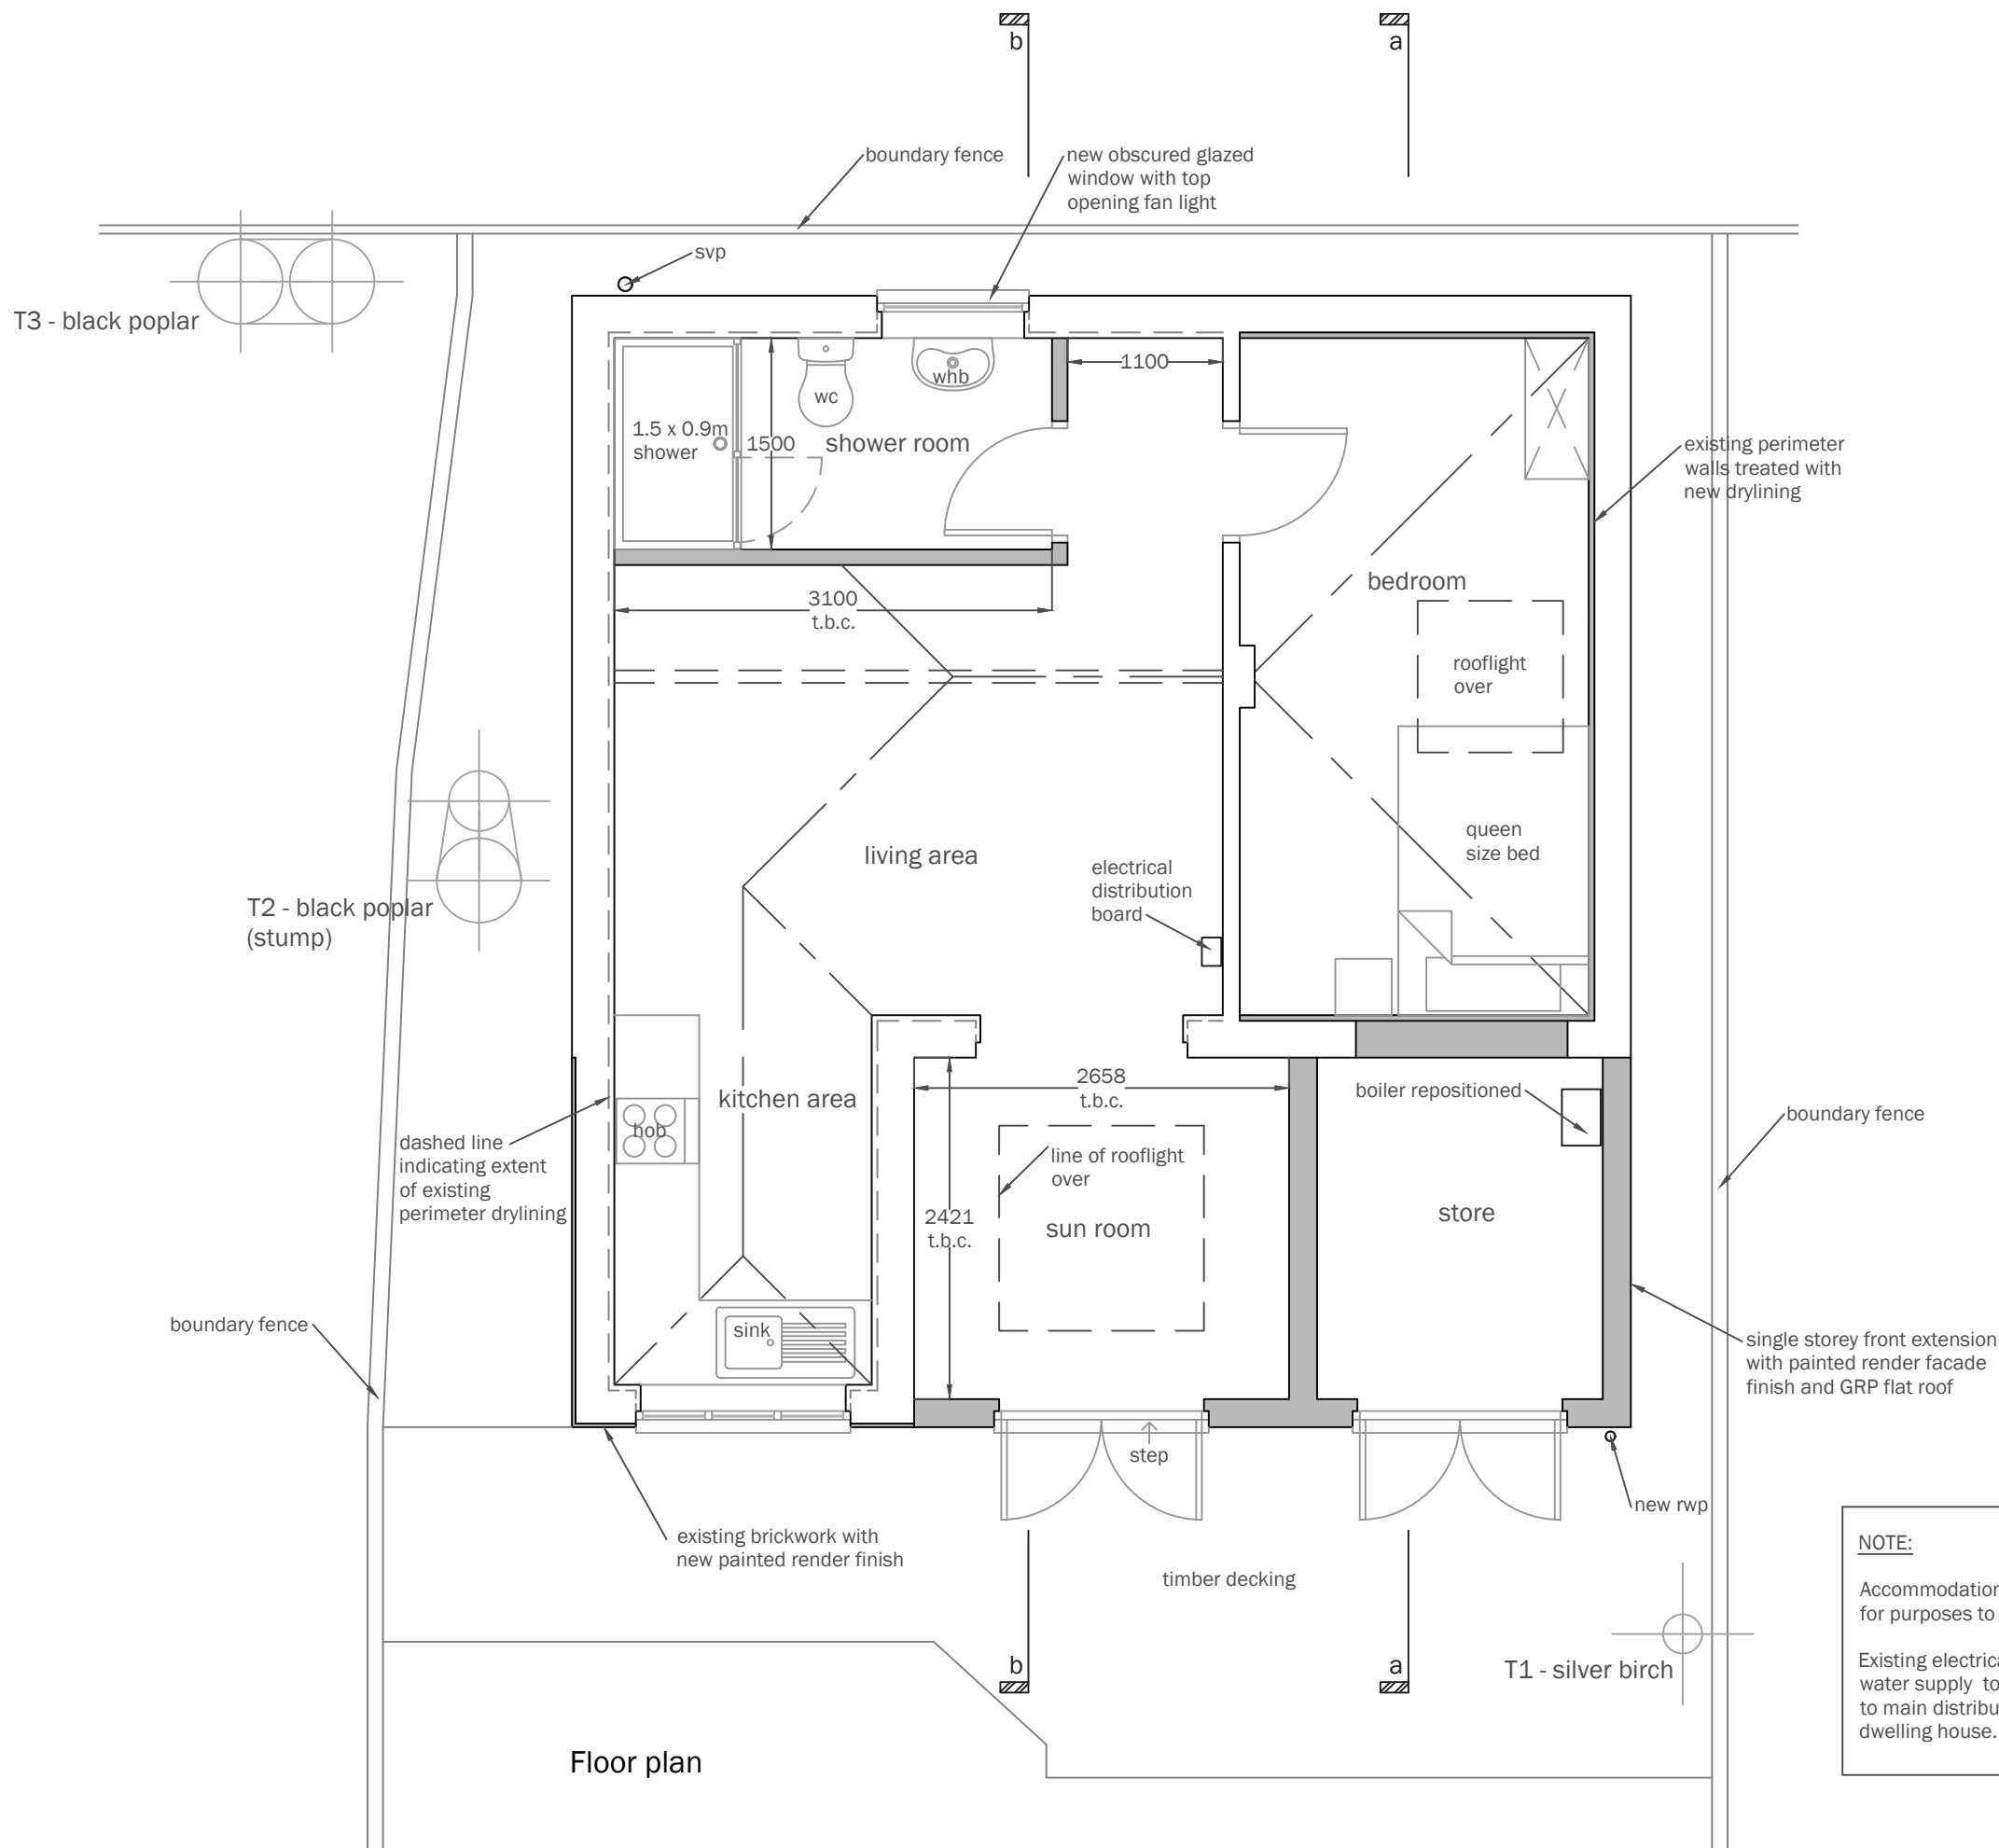


Floor plan

NOTE:
Accommodation to be retained as solely for purposes to the main dwelling house.
Existing electrical supply, gas supply, water supply to be retained linking back to main distribution systems within main dwelling house.

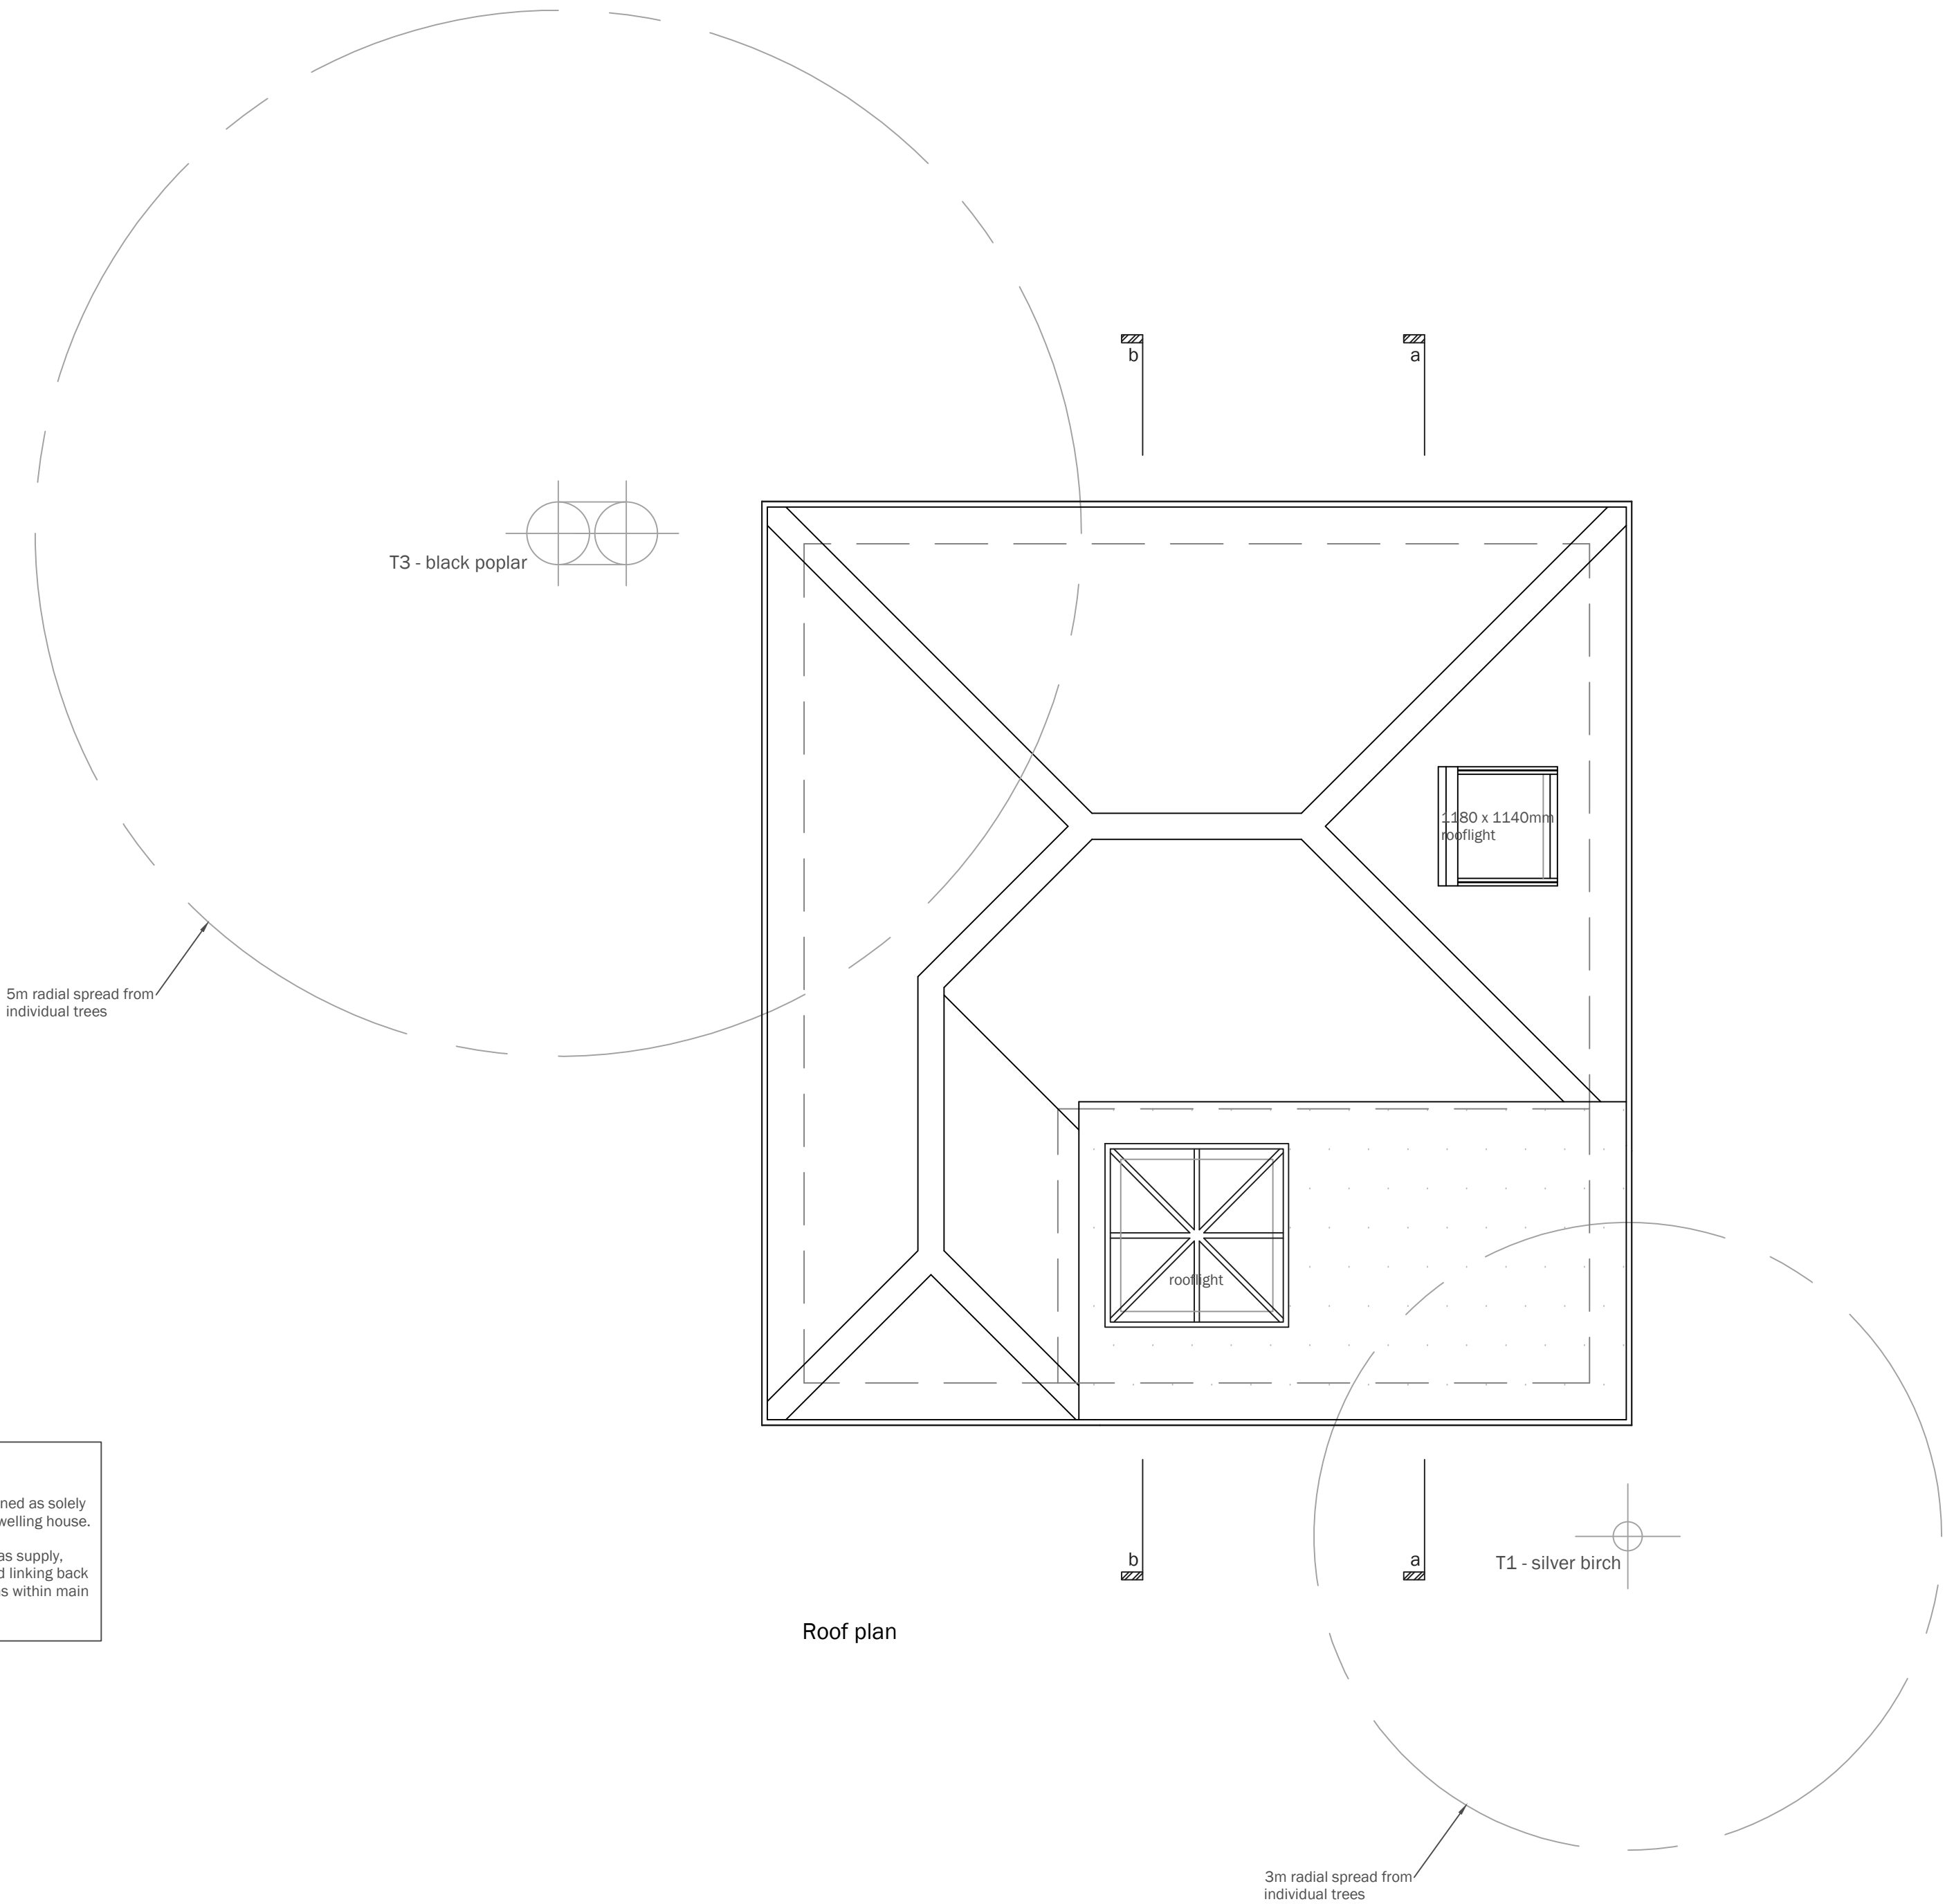

Roof plan

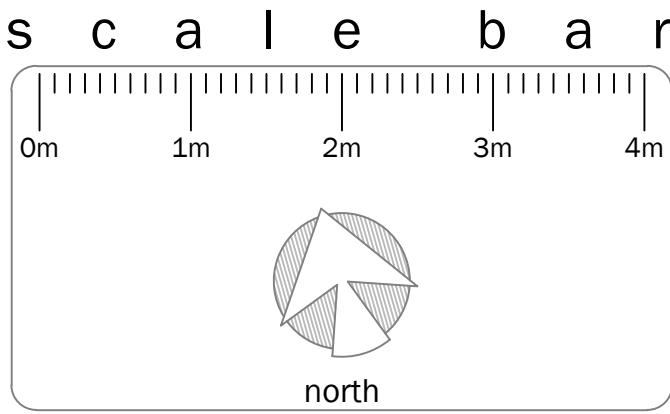

revisions

no.	date	description
a	08.09.26	Client alterations
b	11.09.26	Client alterations

H

D

D

HUNTER DAVIDSON DESIGN

• 2 Southwick Street • Southwick • BN42 4AD •

• tel: 07821 172556 •

• e-mail: mark@hunterdavidsondesign.co.uk •

• web: www.hunterdavidsondesign.co.uk •

client	Mr Clayman
job	18 Cokeham Road Sompting BN15 0AA
dwg no.	554.03 .b
title	Sketch Scheme 1 Proposed Plans
drawn by	MD
scale	1 : 50 @ A1 / 1 : 100 @ A3
date	04.09.26

Do not scale off drawing.
Check all dimensions on site before any work commences.
All goods, materials and workmanship to conform with current
Building Regulations, Codes of Practice and British Standards.
This drawing shall not be reused, copied, or reproduced in any form
without the prior authorisation of Hunter Davidson Design.
Copyright of Hunter Davidson Design.