


s c a l e b a r

0m 1m 2m 3m 4m

r e v i s i o n s

no.	date	description
a	08.09.26	Client alterations
b	11.09.26	Client alterations

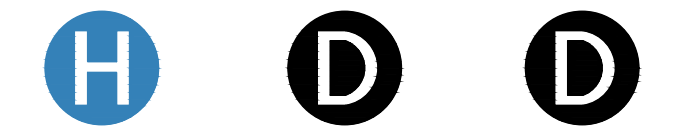


HUNTER DAVIDSON DESIGN


- 2 Southwick Street • Southwick • BN42 4AD • tel: 07821 172556 •
- e-mail: mark@hunterdavidsondesign.co.uk •
- web: www.hunterdavidsondesign.co.uk •

client	Mr Clayman
job	18 Cokeham Road Sompting BN15 0AA
dwg no.	554.04.b
title	Sketch Scheme 1 Proposed Elevations and Sections
drawn by	MD
scale	1 : 50 @ A1 / 1 : 100 @ A3
date	04.09.26


Do not scale off drawing.
Check all dimensions on site before any work commences.
All goods, materials and workmanship to conform with current
Building Regulations, Codes of Practice and British Standards.
This drawing shall not be reused, copied, or reproduced in any form
without the prior authorisation of Hunter Davidson Design.
Copyright of Hunter Davidson Design.

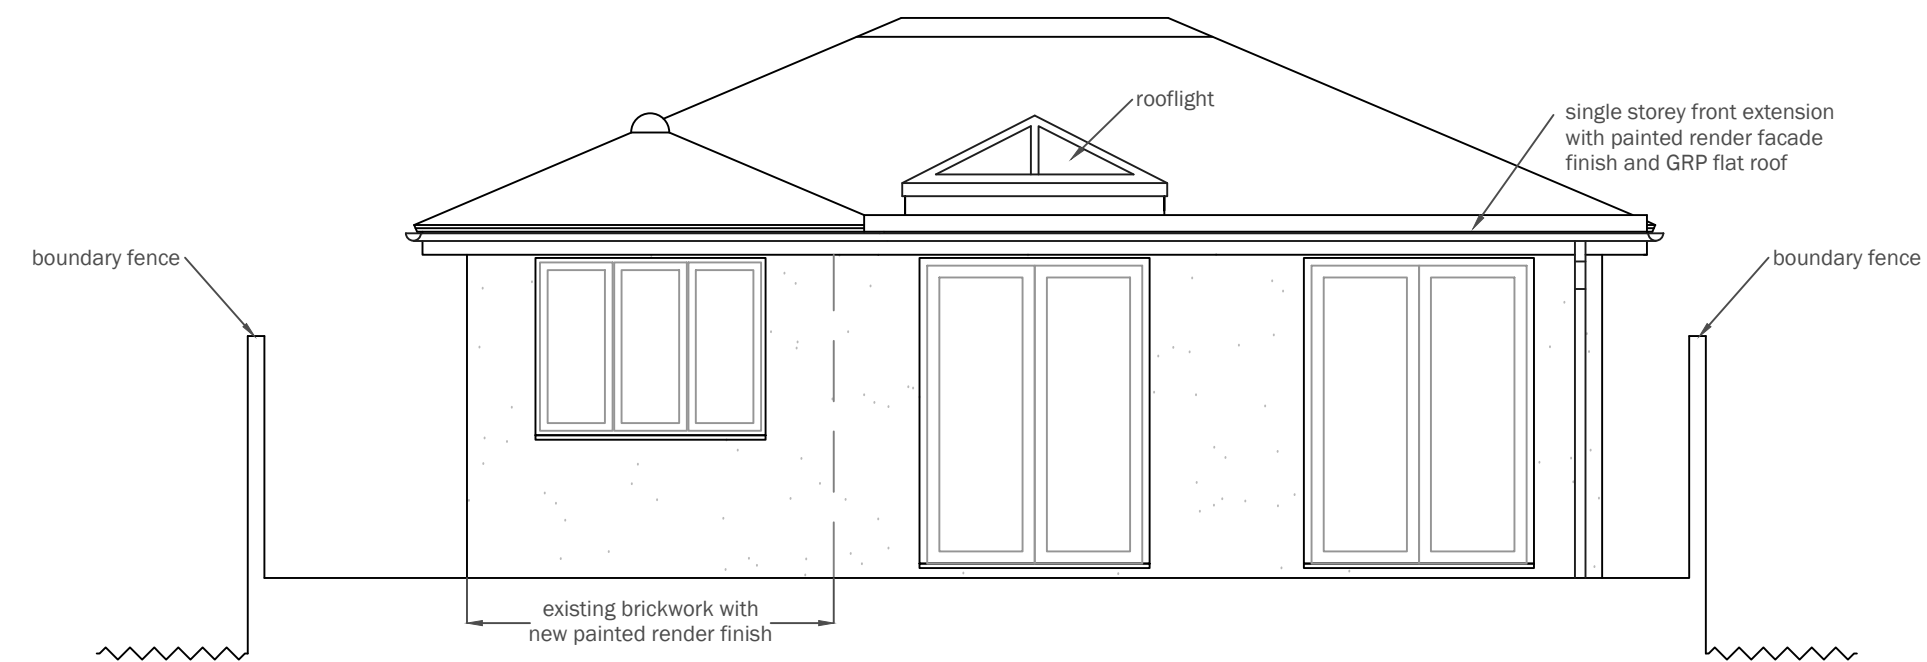


Front elevation (South)

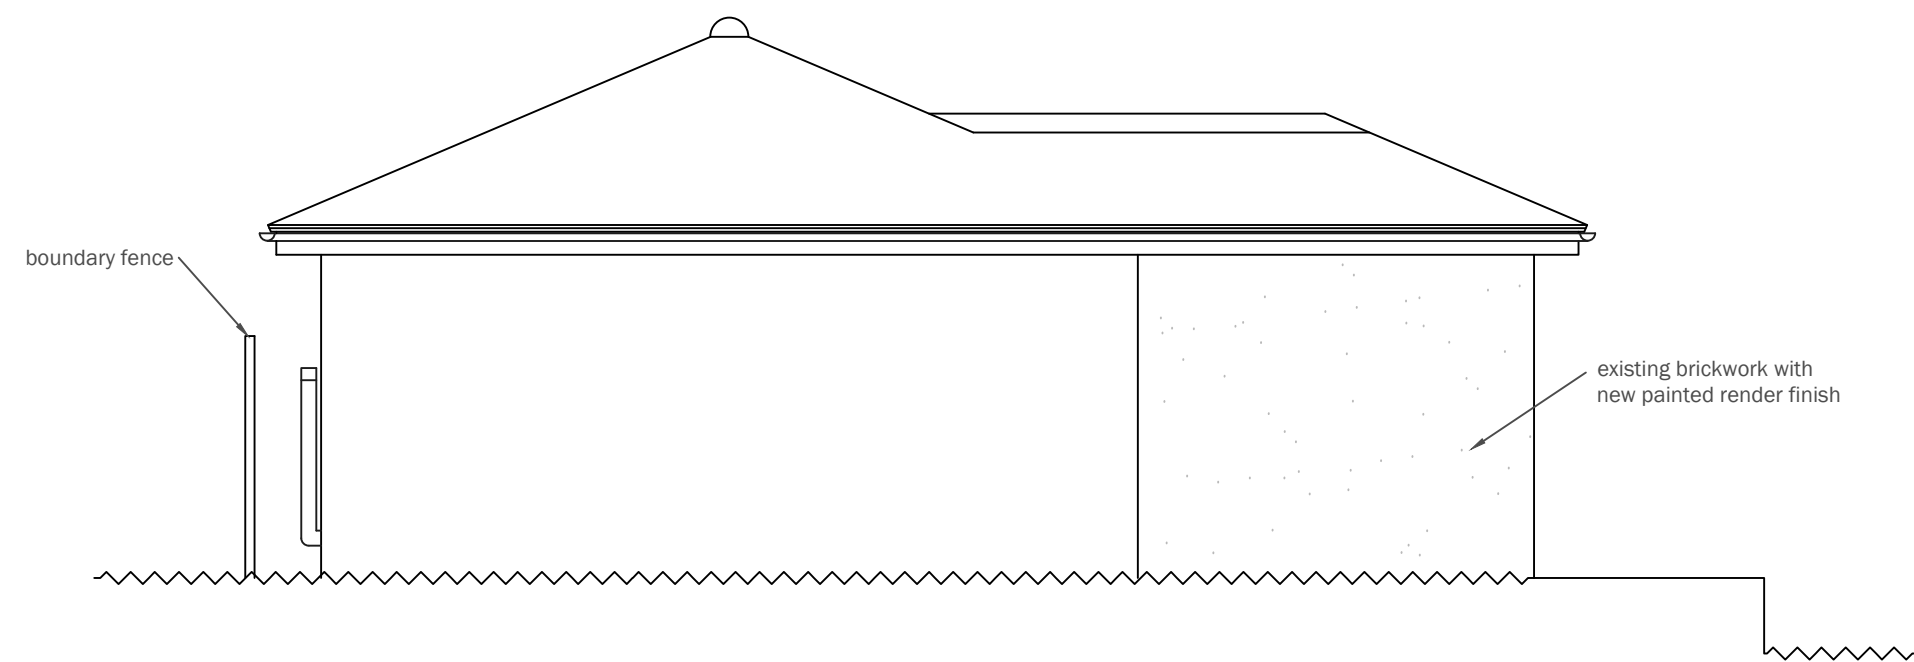


Side elevation (West)

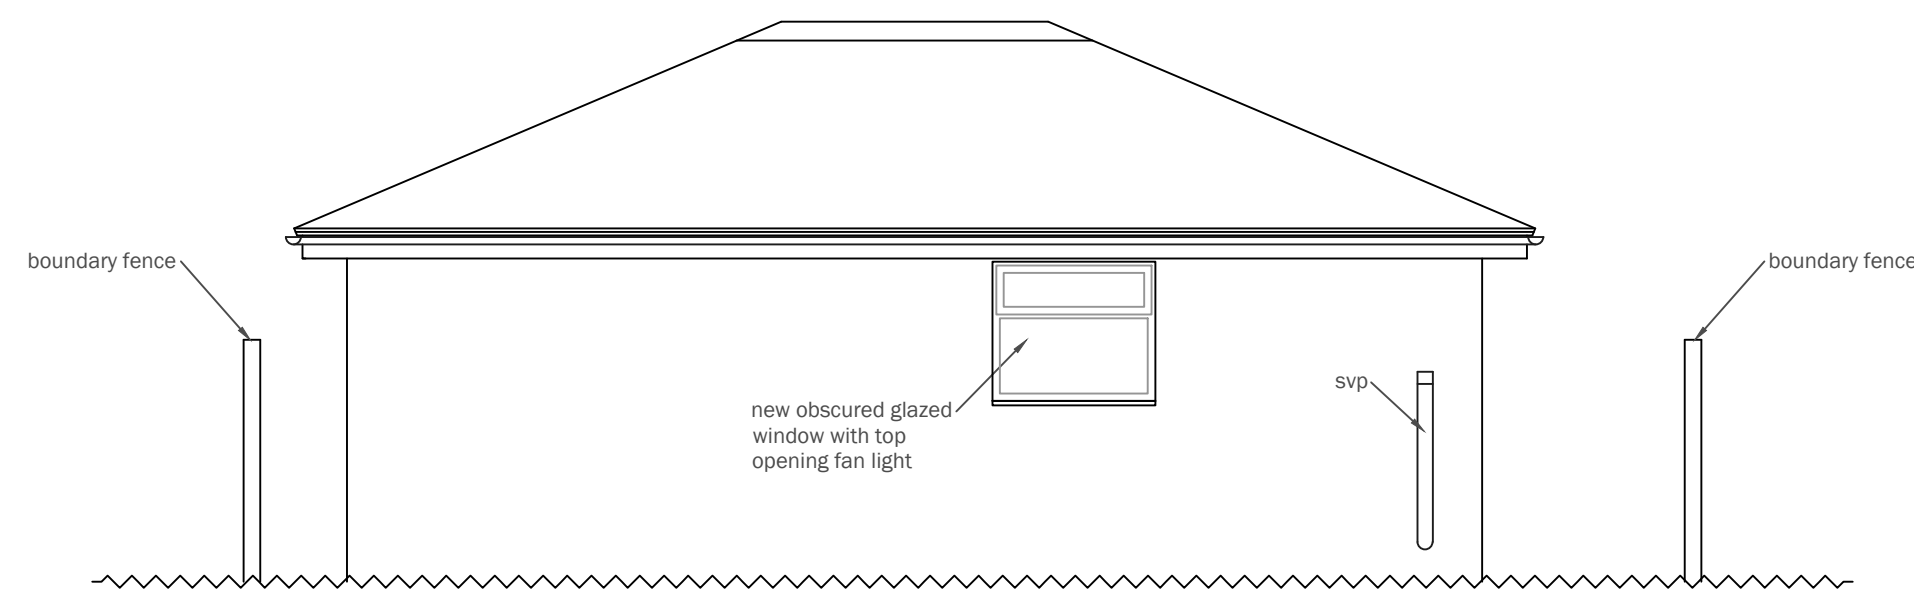


Rear elevation (North)

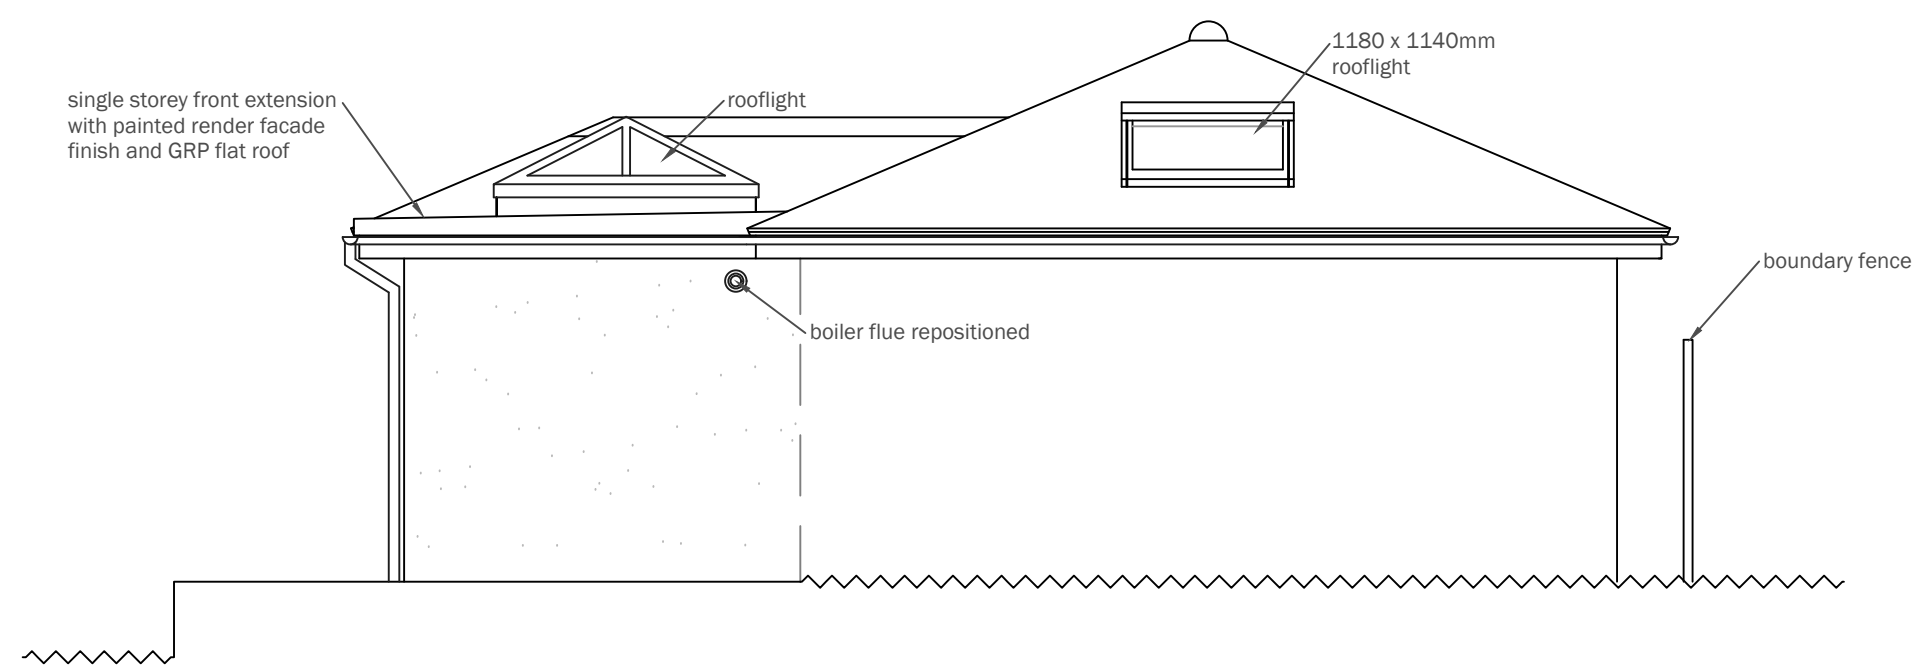

Side elevation (East)

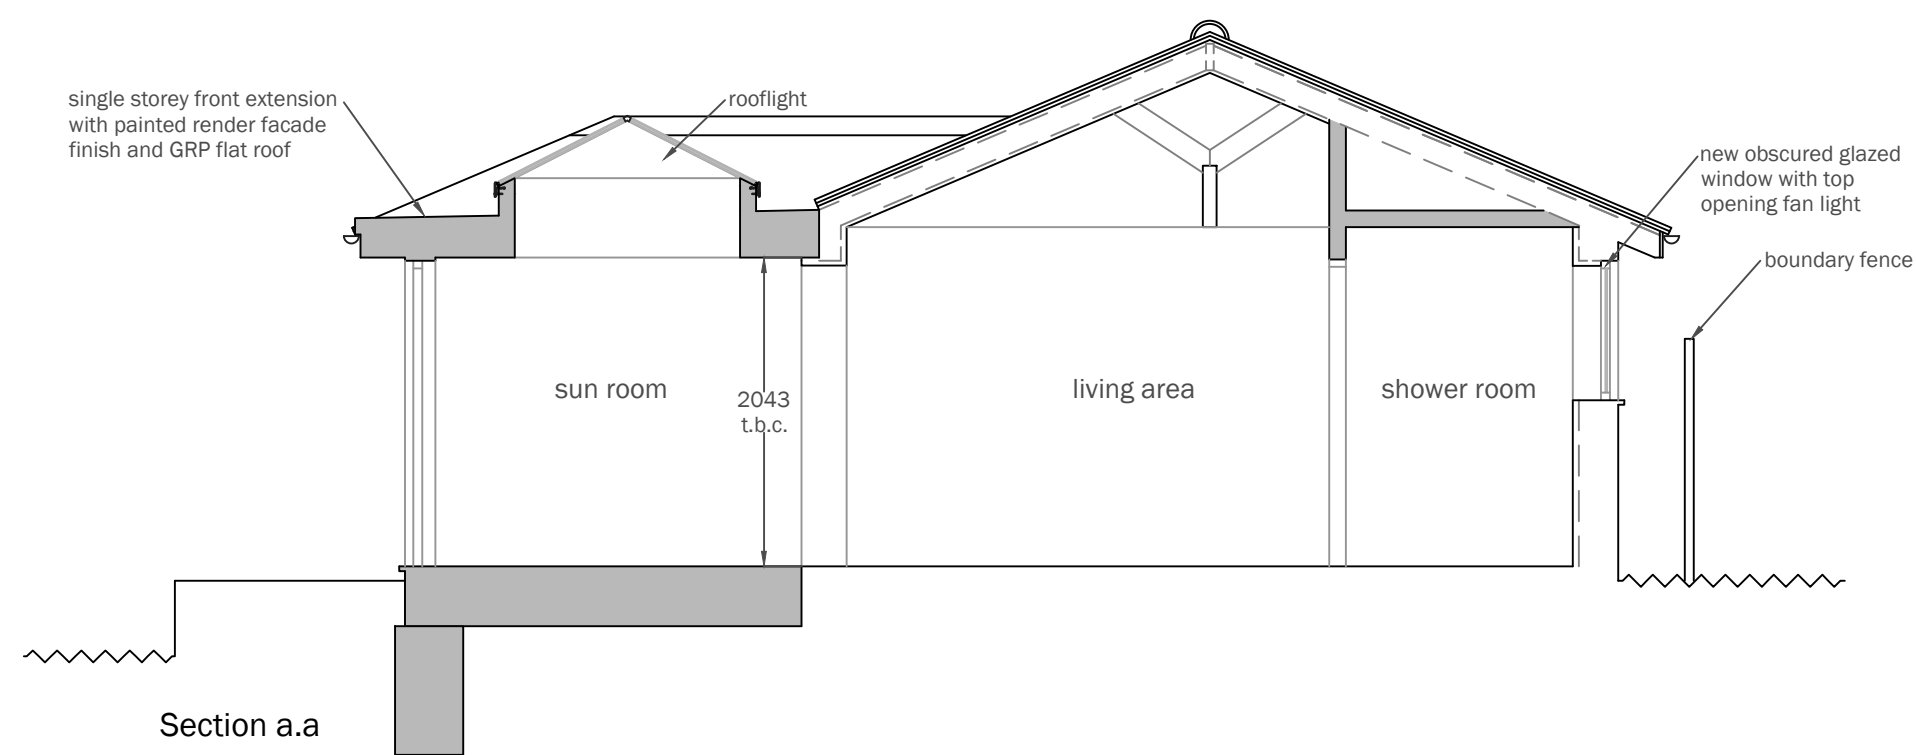

Section a.a

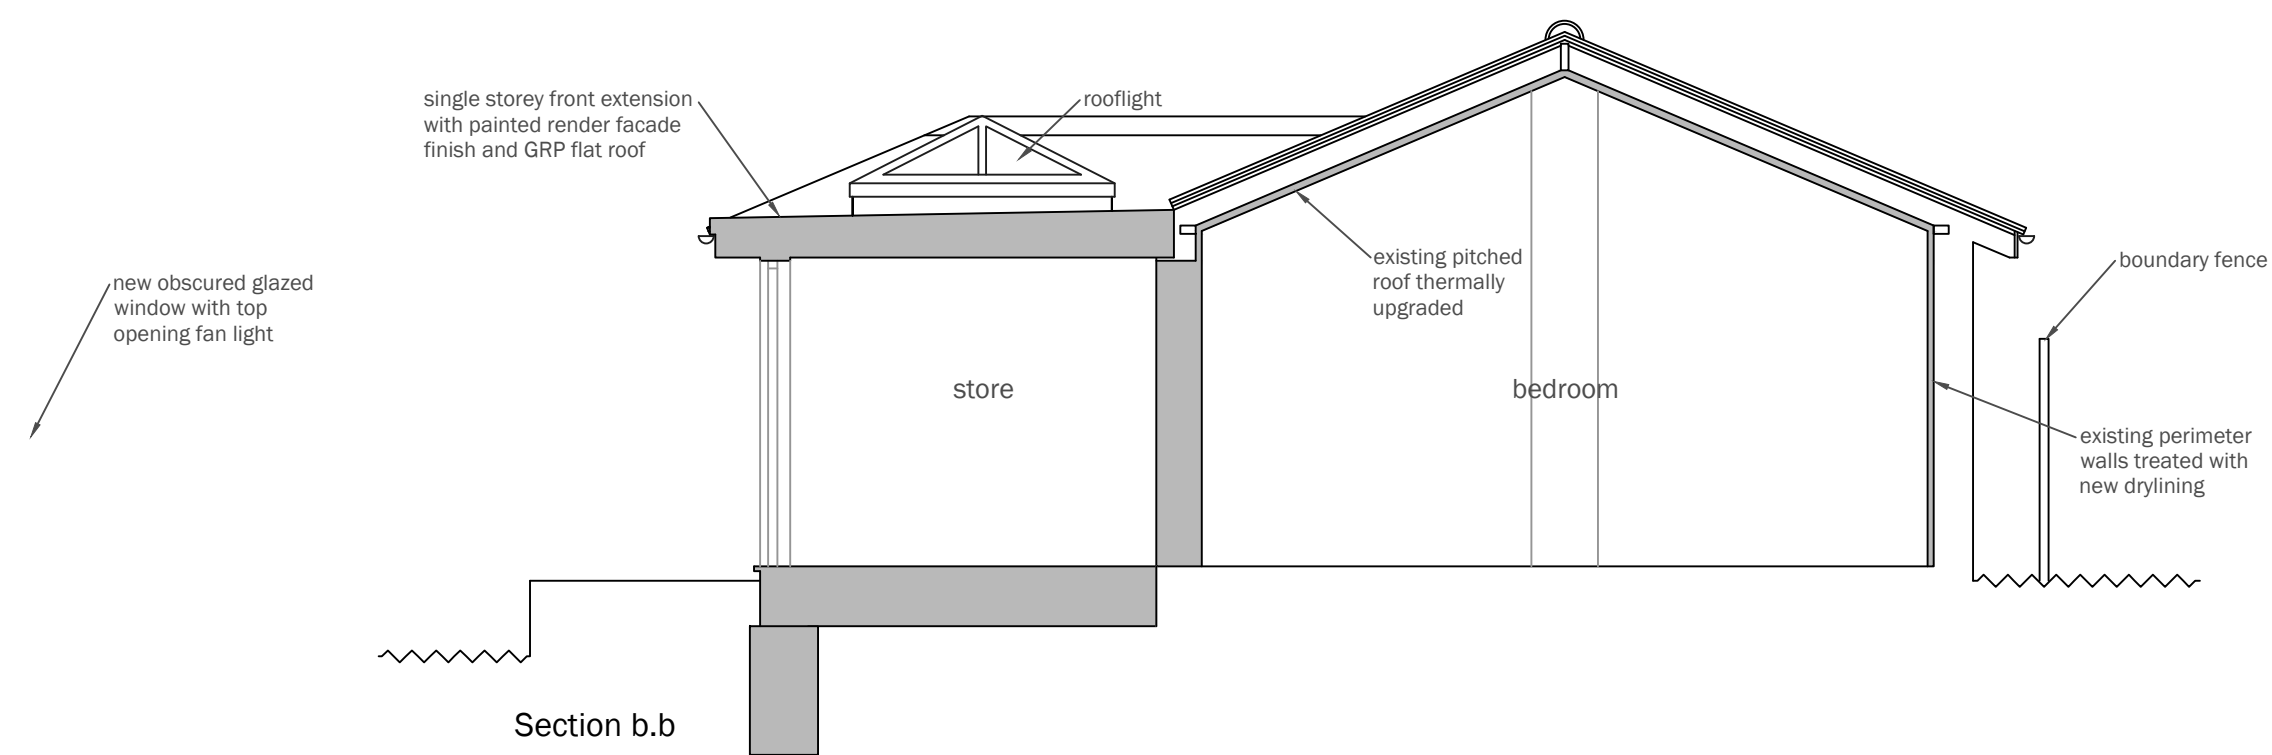

Section b.b