



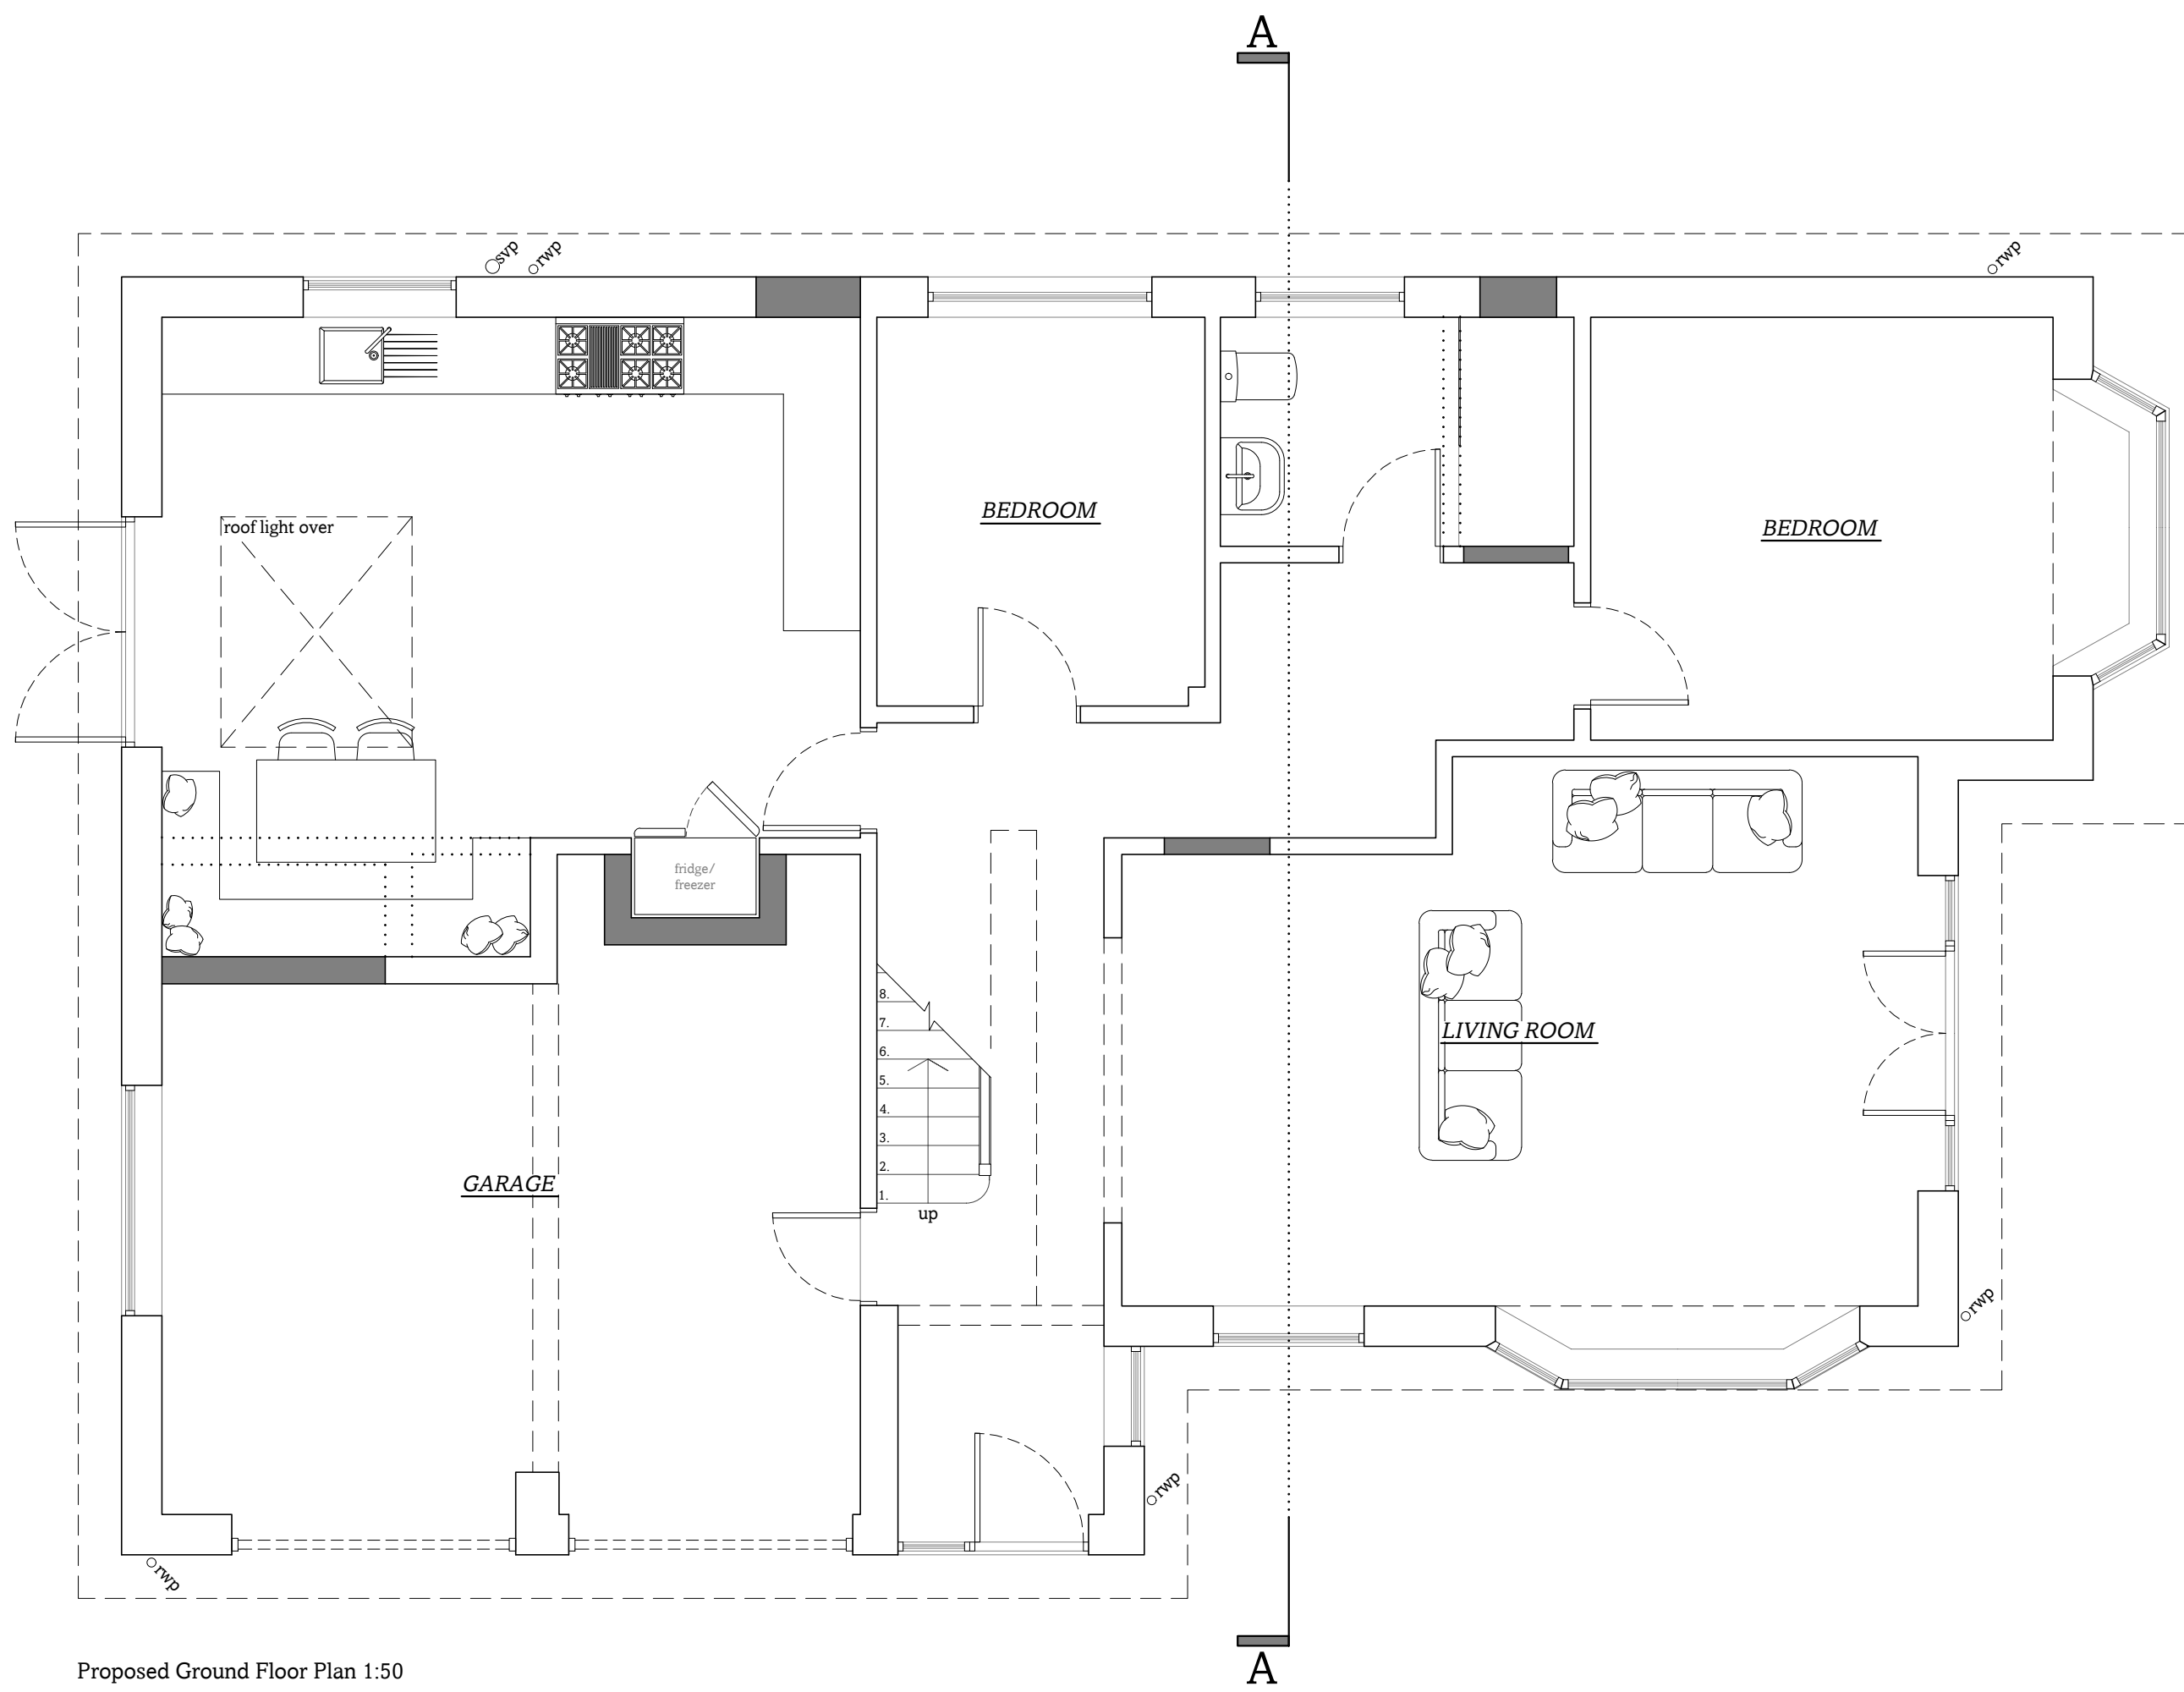


Proposed Ground Floor Plan 1:50

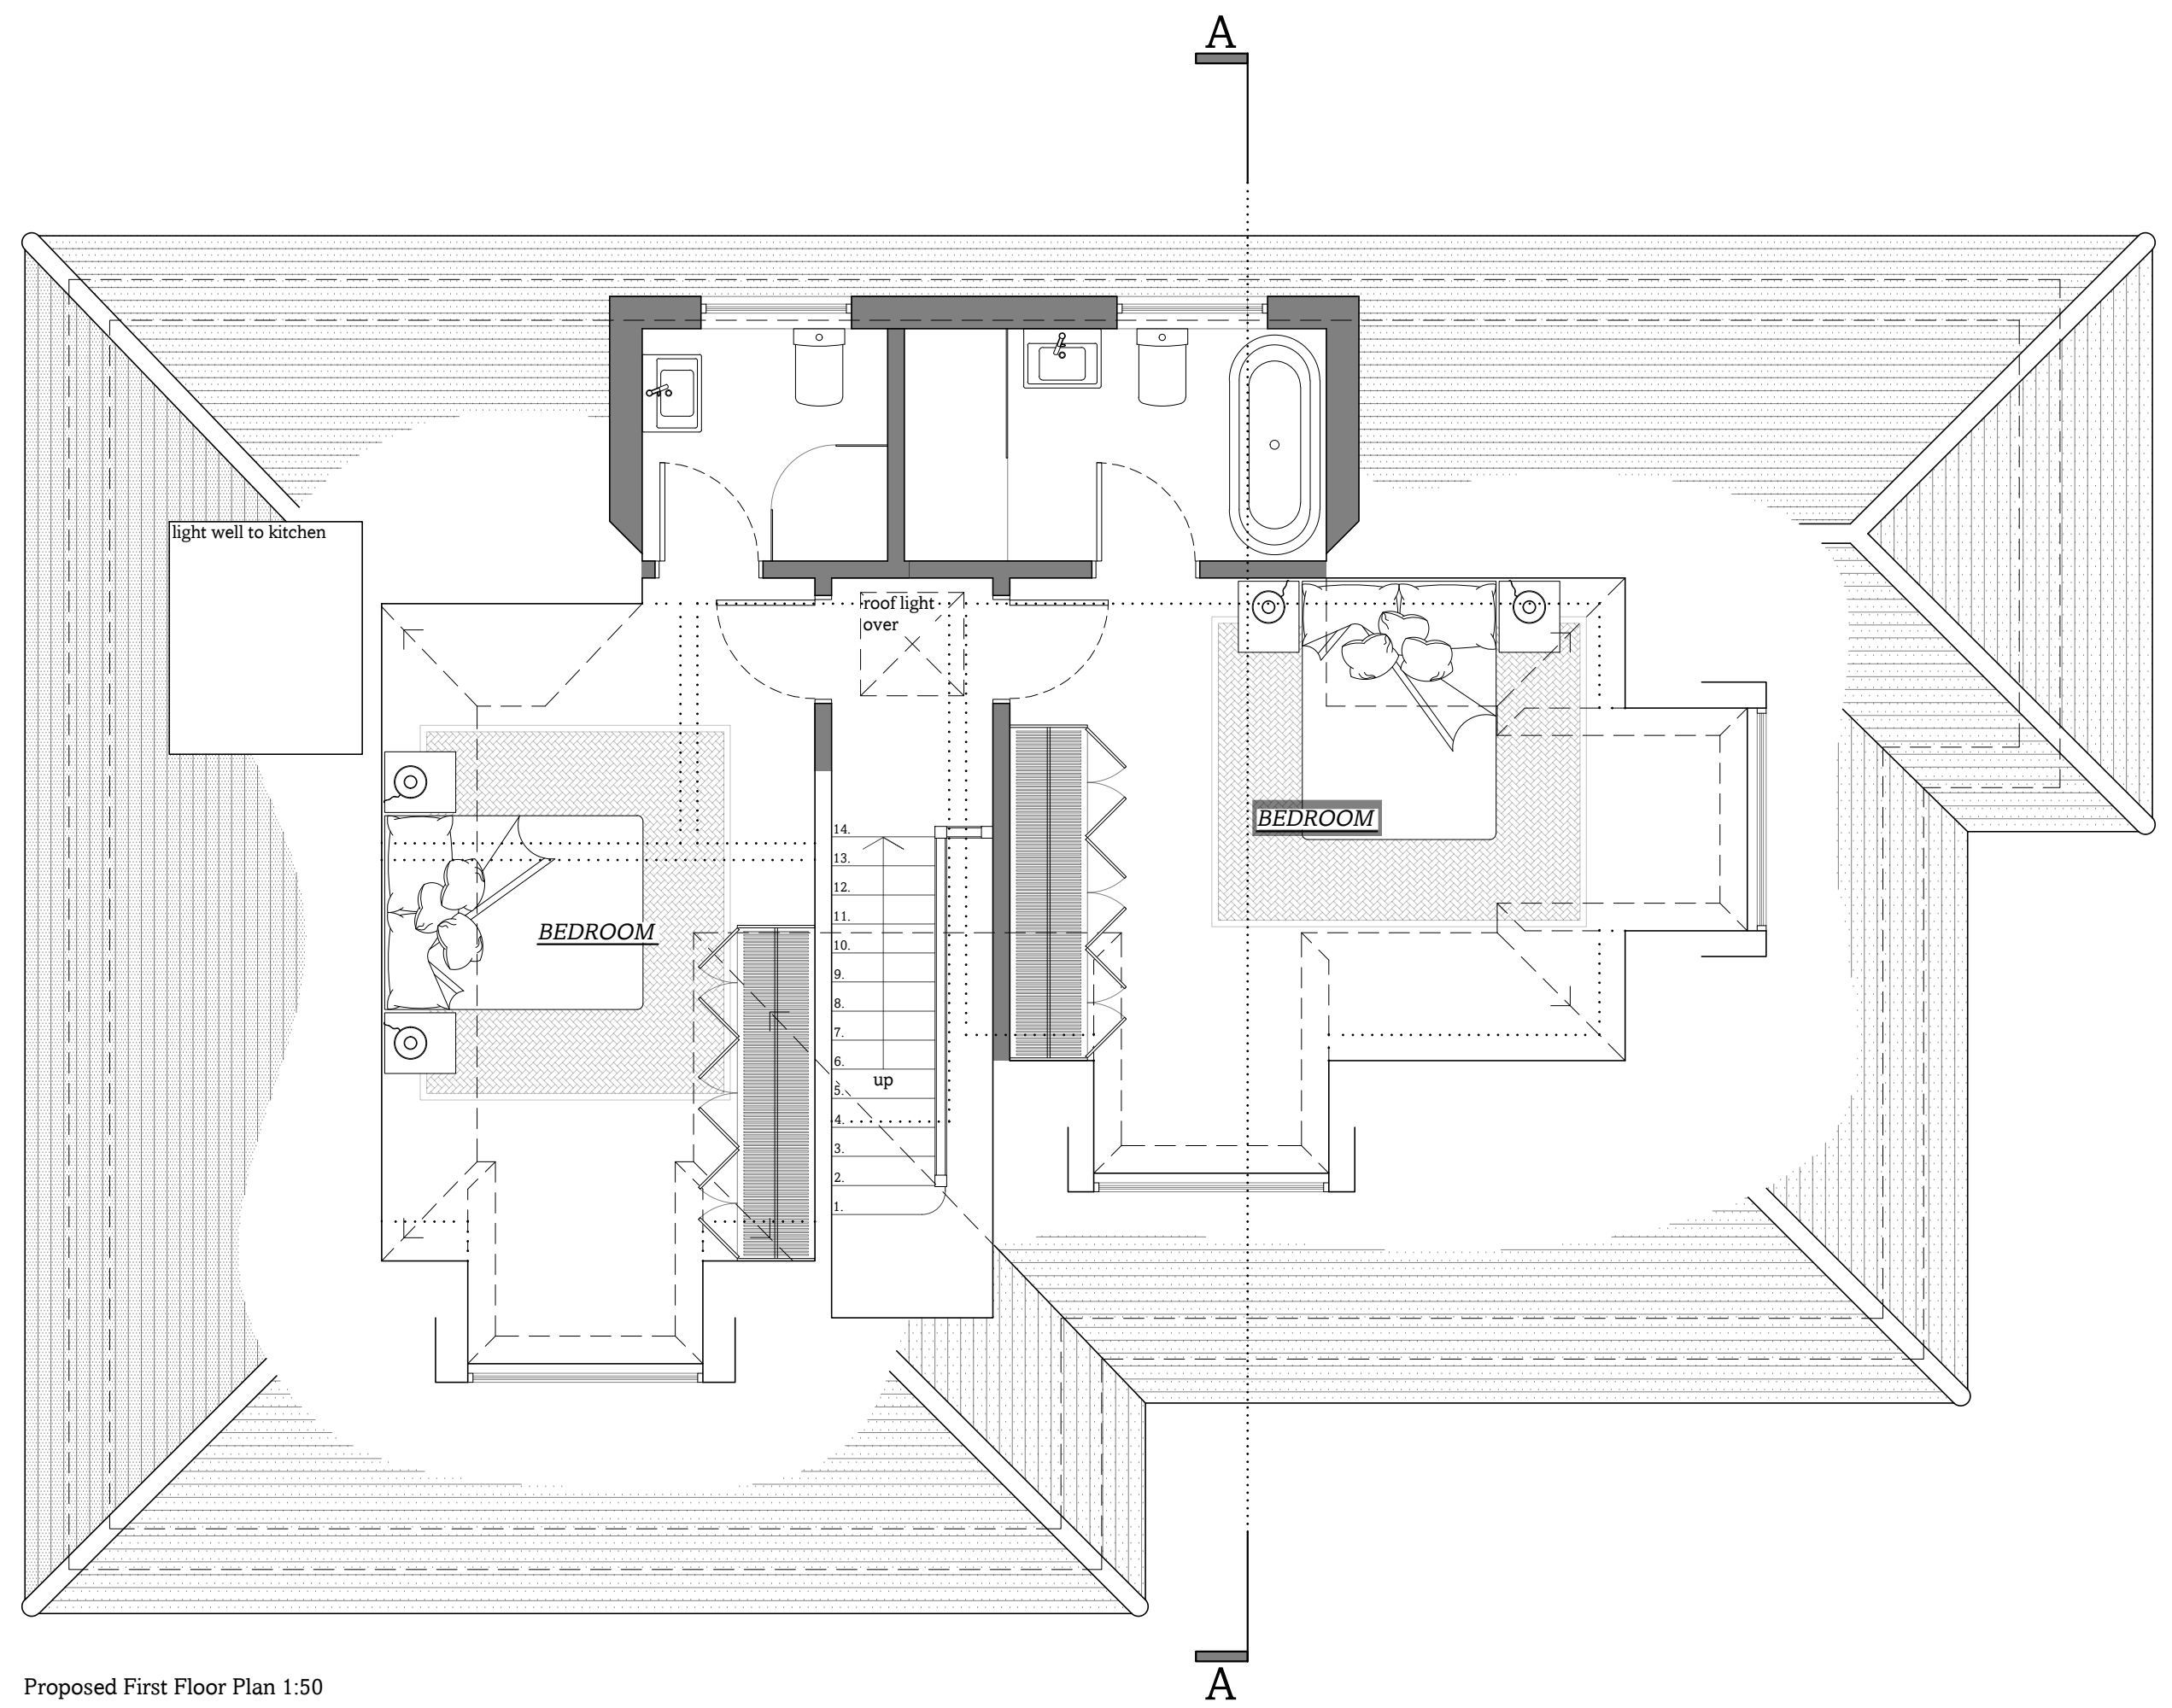

Proposed First Floor Plan 1:50

Notes

- All dimensions should to be checked on site
- Drawings are shown to scale, however dimensions are available on request
- Copyright of all data produced by Darby Architectural shall remain with Darby Architectural unless otherwise agreed
- Measures to mitigate risk should be considered at all stages of design development and throughout construction

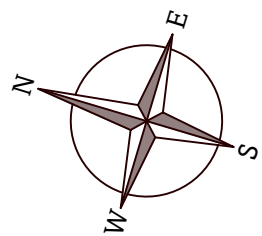

Alert Symbol

Particular attention to be paid where this symbol is placed on a drawing



B	05.01.26	Dormer width further reduced	CD
A	18.12.25	Dormer roof made flat	CD
Rev.	Date	Details	Dr. Ch.

Darby Architectural.

84 Westbourne Street
Hove, BN3 5FA
T: 01273 884923
W: www.darby-archi.com
E: hello@darby-archi.com

DA.

Stage

Planning

Client

Mr and Mrs Beeny



Site

**14 Furze Close,
Worthing**

Drawn	Checked	Date
CD		18.11.2025

Drawing Title

**Proposed:
Floor Plans**

Project No.	Stage	Dwg No.	Revision	Sheet Size
0622	P	01	B	A1