


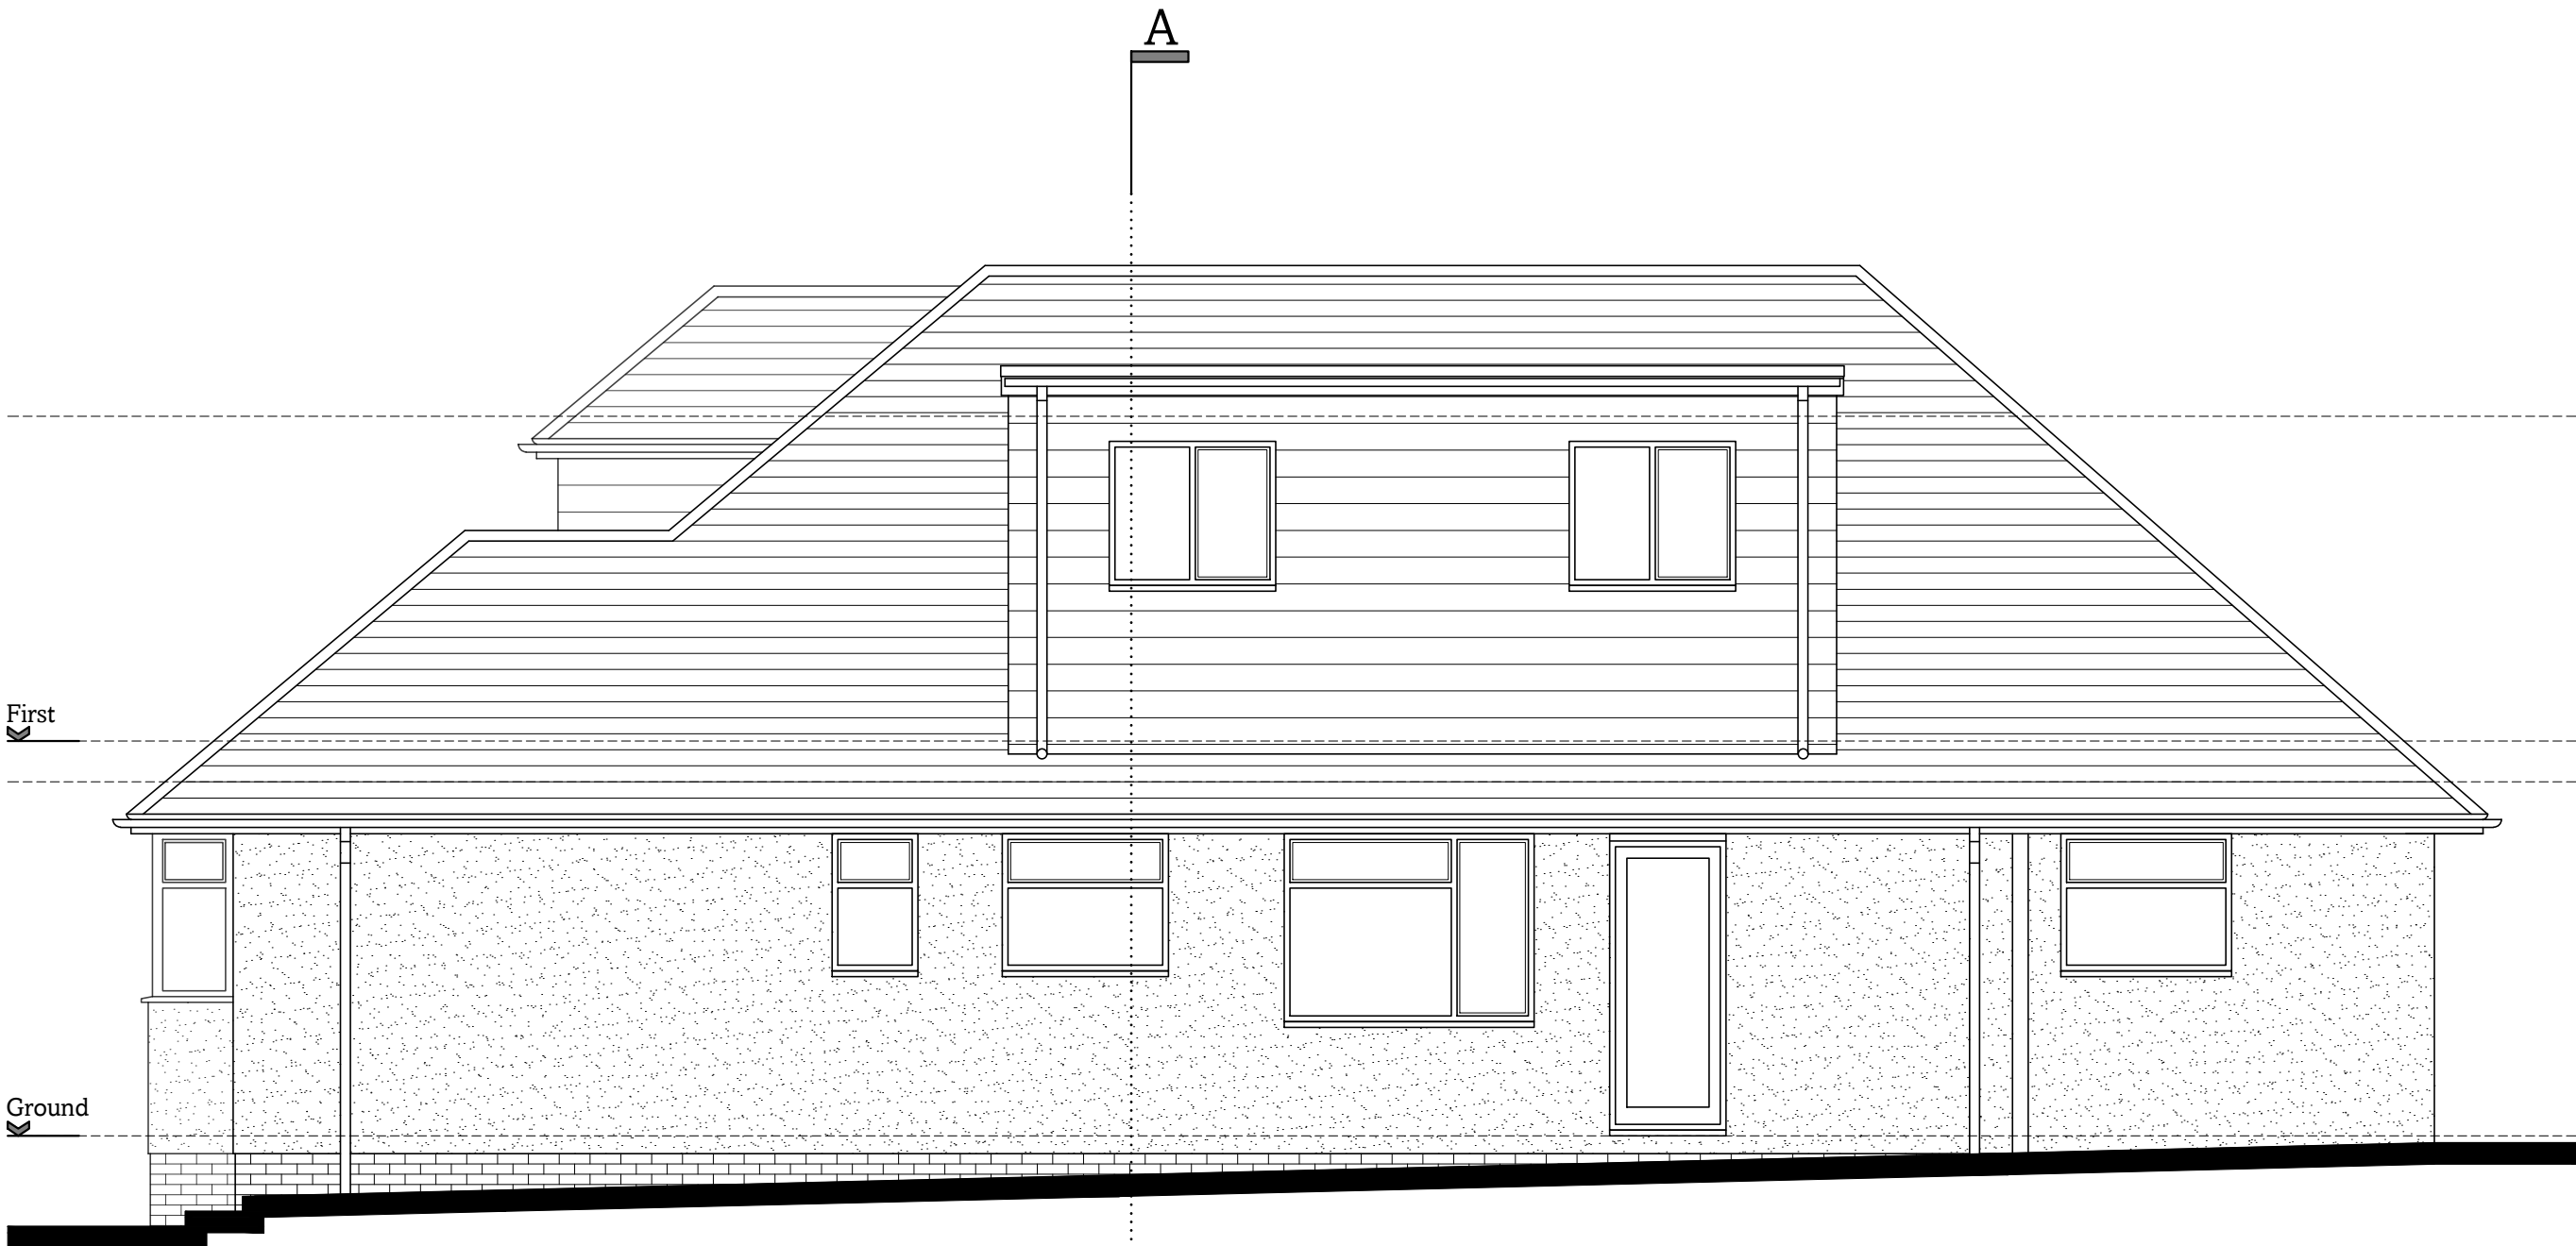

Proposed West Elevation 1:50



Proposed South Elevation 1:50



Proposed East Elevation 1:50



Proposed North Elevation 1:50

Notes

- All dimensions should be checked on site
- Drawings are shown to scale, however dimensions are available on request
- Copyright of all data produced by Darby Architectural shall remain with Darby Architectural unless otherwise agreed
- Measures to mitigate risk should be considered at all stages of design development and throughout construction

Alert Symbol

Particular attention to be paid where this symbol is placed on a drawing

B	05.01.26	Dormer width further reduced	CD
A	18.12.25	Dormer roof made flat	CD

Rev.	Date	Details	Dr.	Ch.
------	------	---------	-----	-----

Darby Architectural.

84 Westbourne Street
Hove, BN3 5FA
T: 01273 884923
W: www.darby-archi.com
E: hello@darby-archi.com



Stage

Planning

Client

Mr and Mrs Beeny

Site

14 Furze Close,
Worthing

Drawing Title

Proposed:
Elevations

1:50
metres

Drawn	Checked	Date
-------	---------	------

CD 18.11.2025

Project No.	Stage	Dwg No.	Revision	Sheet Size
-------------	-------	---------	----------	------------

0622 P 03 B A1