



Plots
As - 85, 207, 226, 229, 233, 235, 272, 274
Opp - 87, 208, 228, 230, 234, 237, 273, 275




Front Elevation
scale 1:100

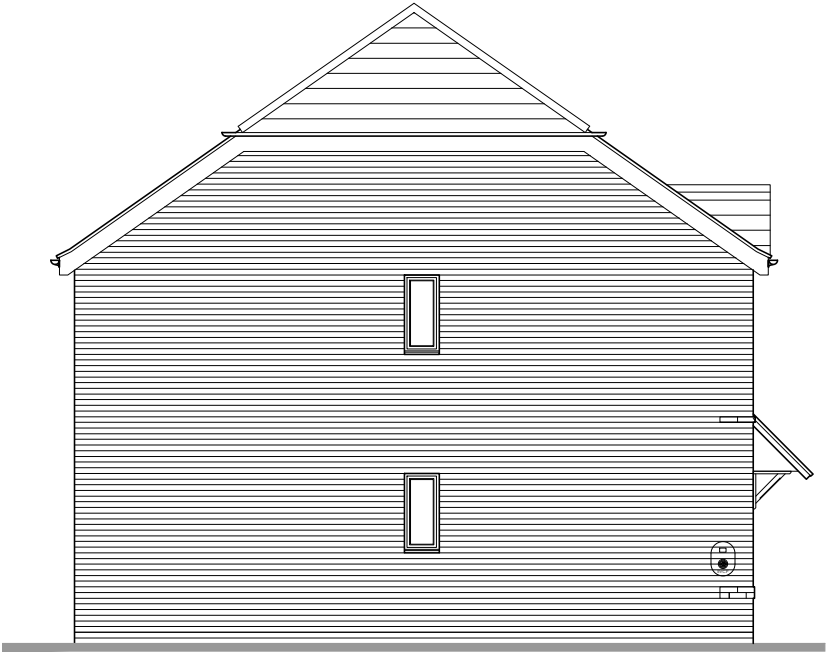

Side Elevation
scale 1:100

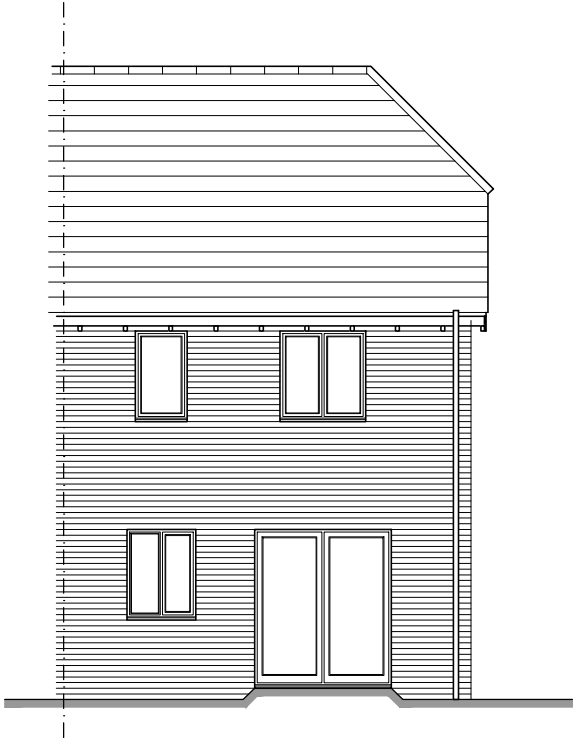

Rear Elevation
scale 1:100

 

Drawing Title	Proposed Elevations
Drawing Status	Planning

Rev		Drawn by	Checked by	Date
-	-	-	-	-
Project Title				
Phase 3, West Sompting				
Type A - NDSS / M4(2)				
Structure Area - 79.8m ² (859 ft ²)				
NDSS Area - 79.5 m ² (856 ft ²)				
Date	April 2026	Scale	1:100 @ A3	Drawn
				AT
Chkd By	LJ	Dwg. No.	_E1	Rev.
		Dwg. Ref.	612_PL_Ph3_A	