



Plots
As - 86, 236
Opp - 227




Front Elevation
scale 1:100

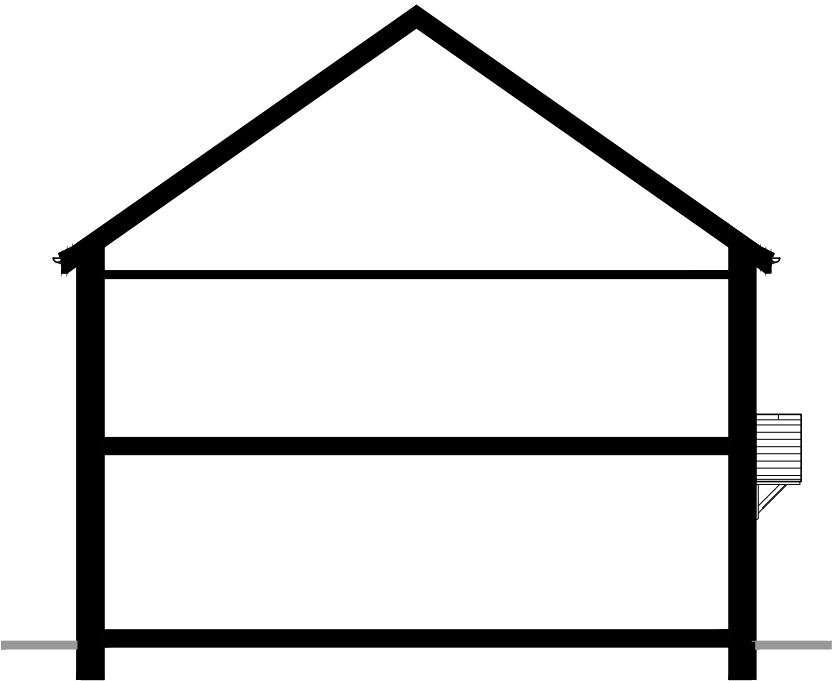

Side Section
scale 1:100

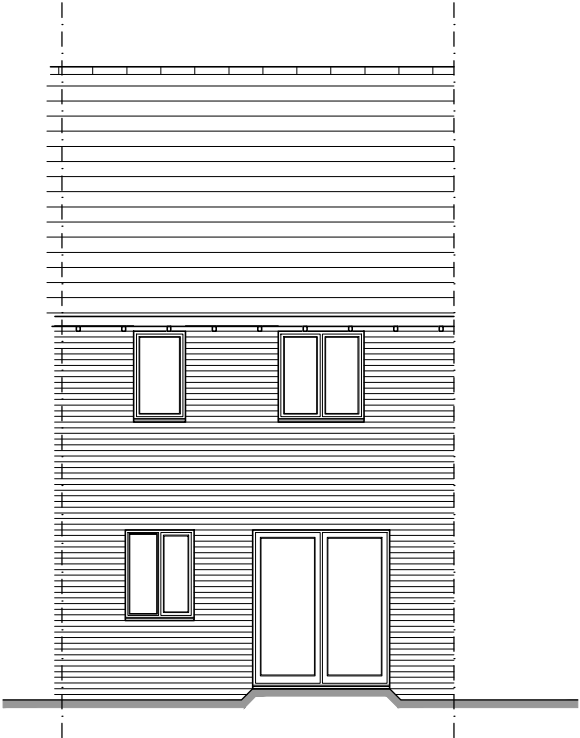

Rear Elevation
scale 1:100

 



Drawing Title Proposed Elevations		Date April 2026	Scale 1:100 @ A3	Drawn AT	Chkd By LJ
Drawing Status Planning		Dwg. Ref. 612_PL_Ph3_A		Dwg. No. _E2	Rev.

Project Title Phase 3, West Sompting Type A - NDSS / M4(2) Structure Area - 79.8m ² (859 ft ²) NDSS Area - 79.5 m ² (856 ft ²)				
Rev		Drawn by	Checked by	Date
-		-	-	-

E