



Plots
As - 27, 89, 144
Opp - 28, 145




Front Elevation
scale 1:100

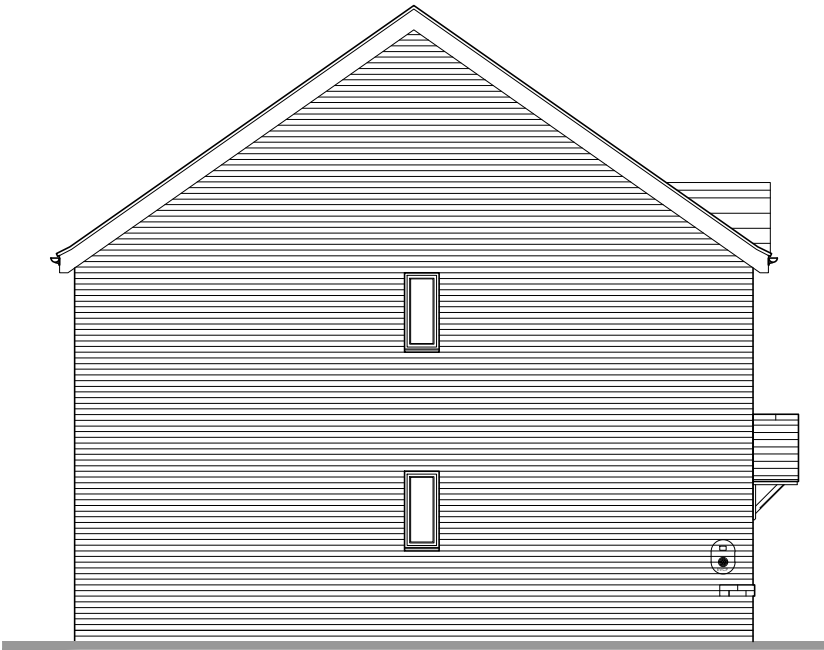

Side Elevation
scale 1:100

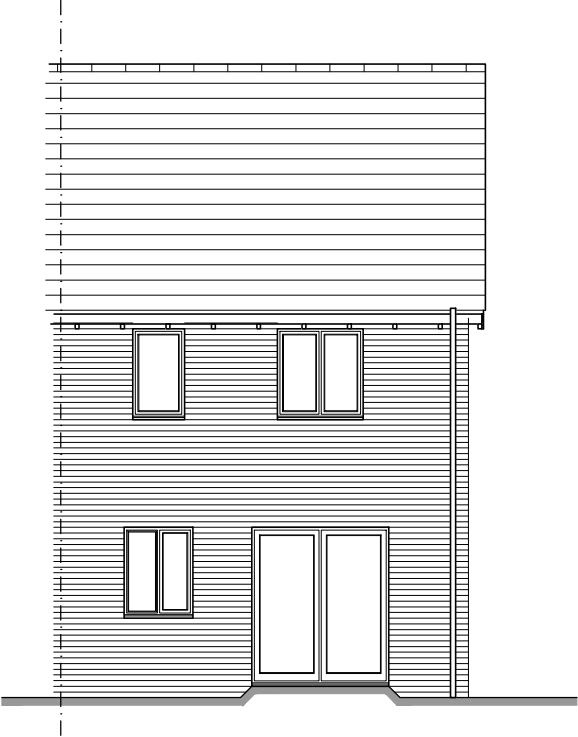

Rear Elevation
scale 1:100

 



Drawing Title Proposed Elevations		Date April 2026	Scale 1:100 @ A3	Drawn AT	Chkd By LJ
Drawing Status Planning		Dwg. Ref. 612_PL_Ph3_A		Dwg. No. _E5	Rev.

Rev	Drawn by	Checked by	Date
-	-	-	-

Project Title
Phase 3, West Sompting
Type A - NDSS / M4(2)
Structure Area - 79.8m² (859 ft²)
NDSS Area - 79.5 m² (856 ft²)

E