




Plots
As -
Opp - 90

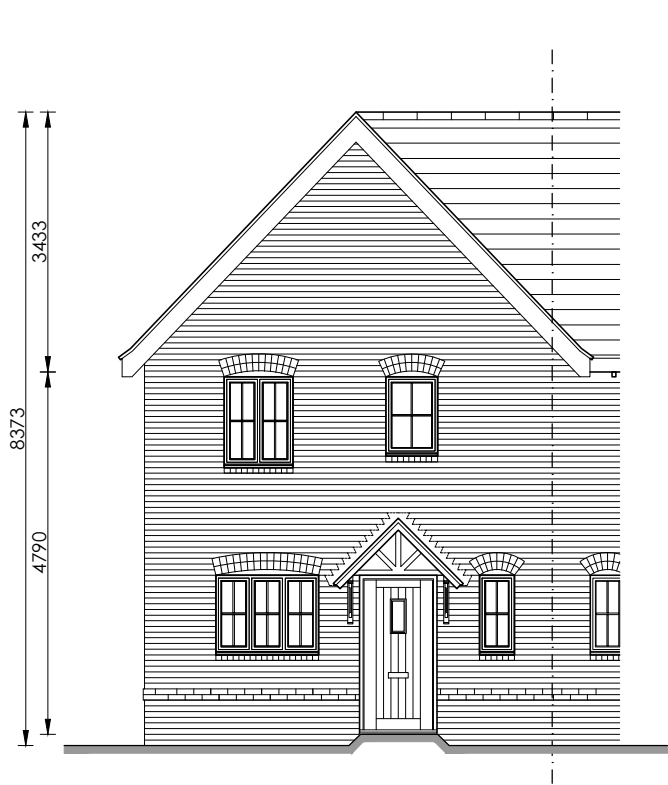


Front Elevation
scale 1:100

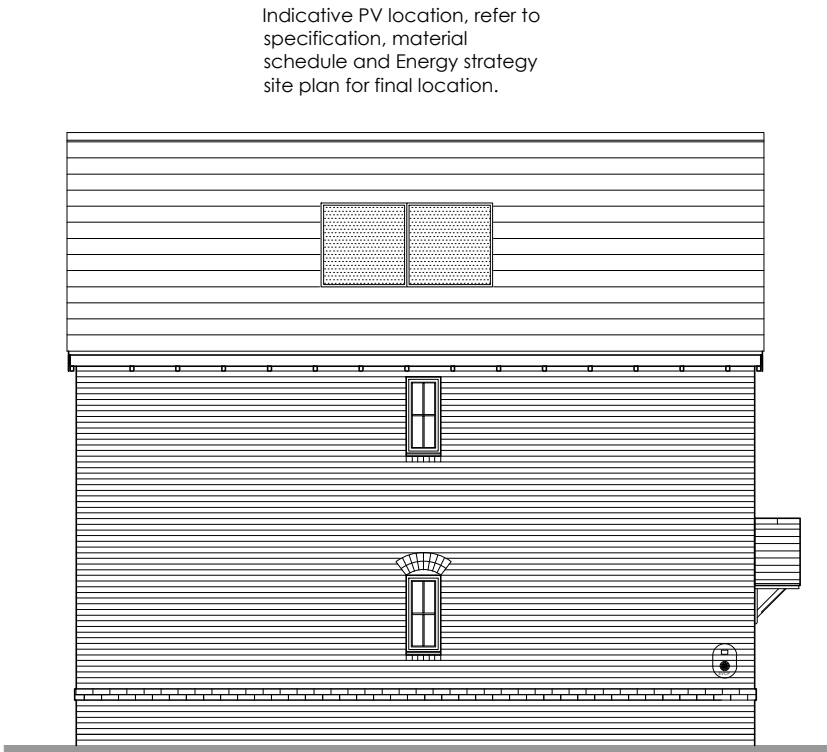

Side Elevation
scale 1:100

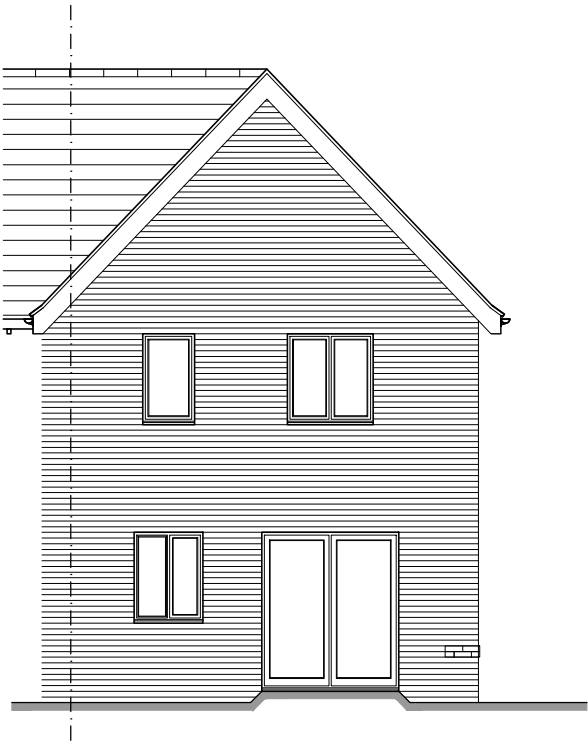

Rear Elevation
scale 1:100

 



Drawing Title Proposed Elevations		Date April 2026	Scale 1:100 @ A3	Drawn AT	Chkd By LJ
Drawing Status Planning		Dwg. Ref. 612_PL_Ph3_A		Dwg. No. _E6	Rev.

Rev

Drawn by

Checked by

Date

Project Title

Phase 3, West Sompting

Type A - NDSS / M4(2)

Structure Area - 79.8m² (859 ft²)

NDSS Area - 79.5 m² (856 ft²)

E