


Plots
As - 79 (Mid), 80, 82, 195, 222
Opp - 78, 81, 158, 198, 223 (Mid), 224




Front Elevation
scale 1:100

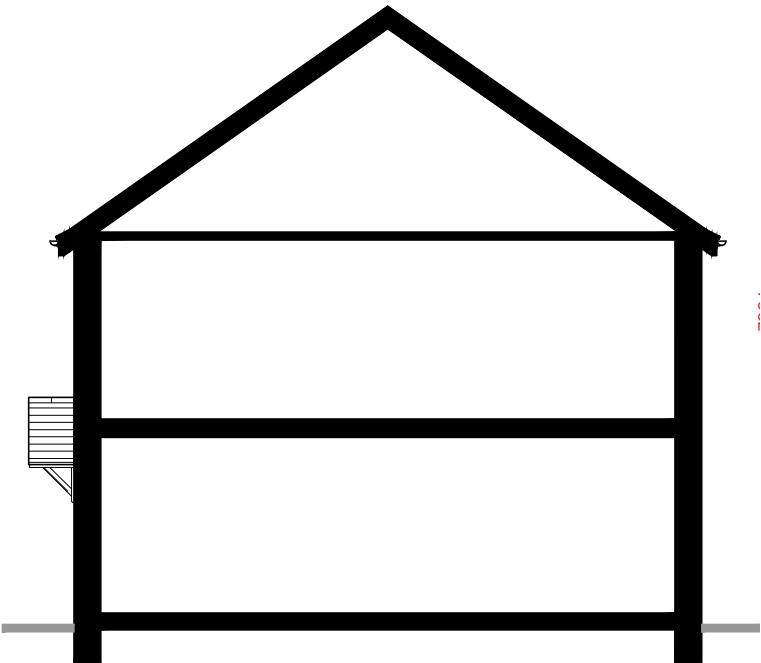


Side Elevation
scale 1:100



Rear Elevation
scale 1:100

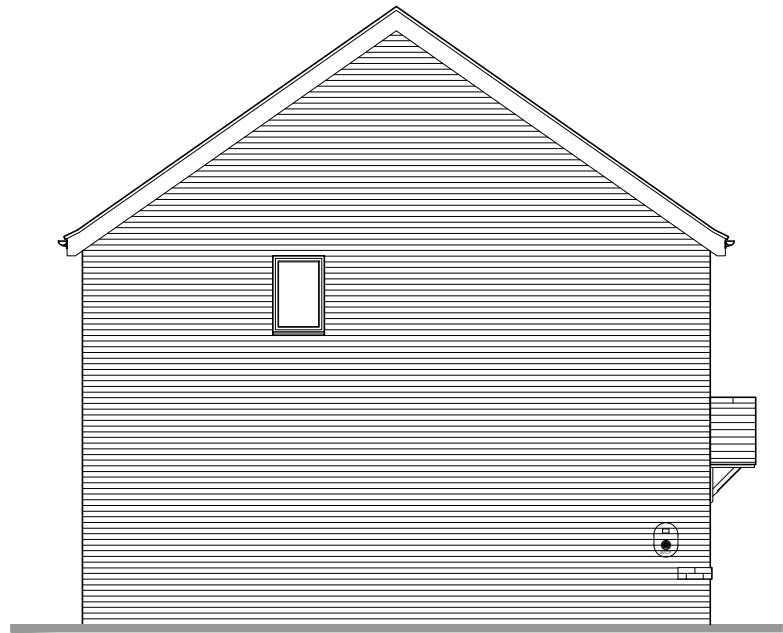

Side Elevation
scale 1:100

 

 Persimmon	Project Title				
	Phase 3, West Sompting Addlebrough - NDSS / M4(2) Structure Area - 72.4 m ² (779 ft ²) NDSS Area - 71.2 m ² (766 ft ²)				
Drawing Title	Date	Scale	Drawn	Chkd By	
Proposed Elevations	April 2026	1:100 @ A3	AT	LJ	
Drawing Status	Dwg. Ref.	Dwg No.		Rev.	
Planning	612_PL_Ph3_Ab	_E2		-	