



Plots
As - 215, 217
Opp - 135, 216, 218




Front Elevation
scale 1:100

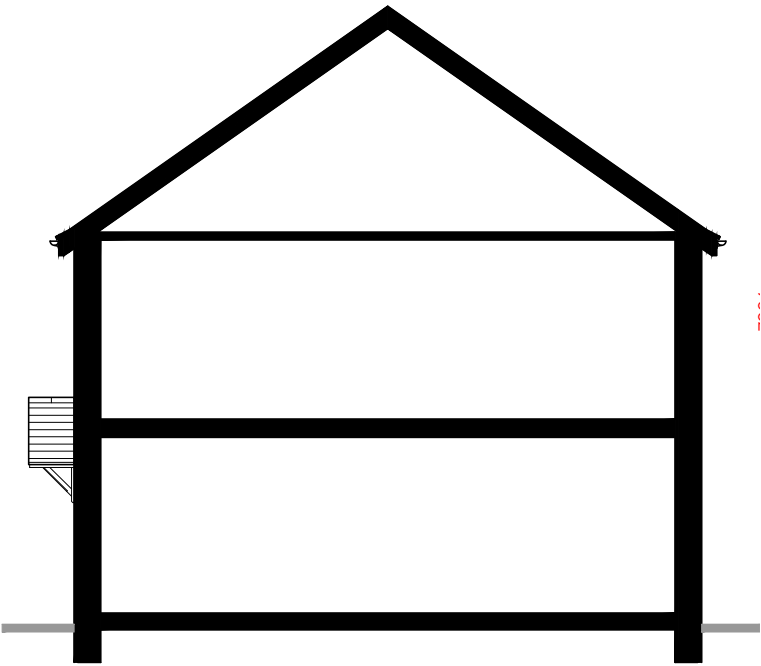

Side Elevation
scale 1:100

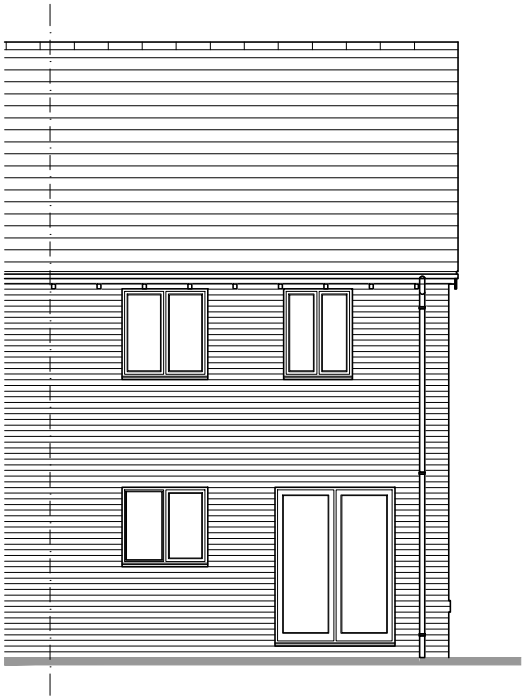

Rear Elevation
scale 1:100

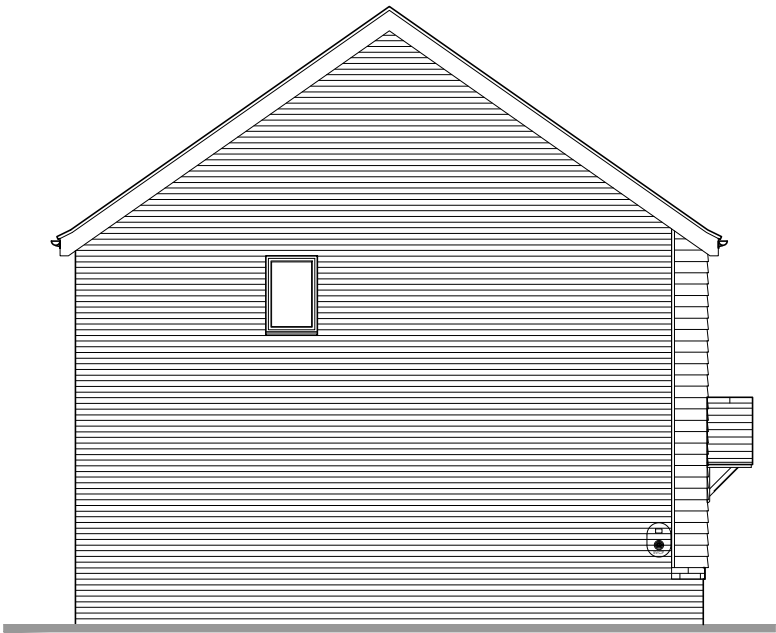

Side Elevation
scale 1:100





Drawing Title Proposed Elevations		Date April 2026	Scale 1:100 @ A3	Drawn AT	Chkd By LJ
Drawing Status Planning		Dwg. Ref. 612_PL_Ph3_Ab		Dwg No. _E2	Rev. -

Project Title Phase 3, West Sompting Addlebrough - NDSS / M4(2) Structure Area - 72.4 m ² (779 ft ²) NDSS Area - 71.2 m ² (766 ft ²)			
Rev	Drawn by	Checked by	Date
-	-	-	-

E