




Plots
As - 3, 4 (Mid), 137, 140, 163, 247
Opp - 9 (Mid), 10, 138, 139, 162, 245, 246 (Mid)

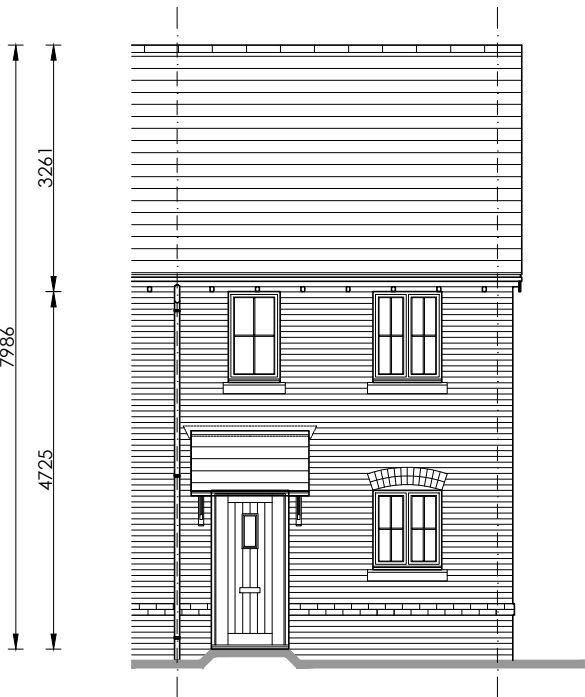


Front Elevation
scale 1:100

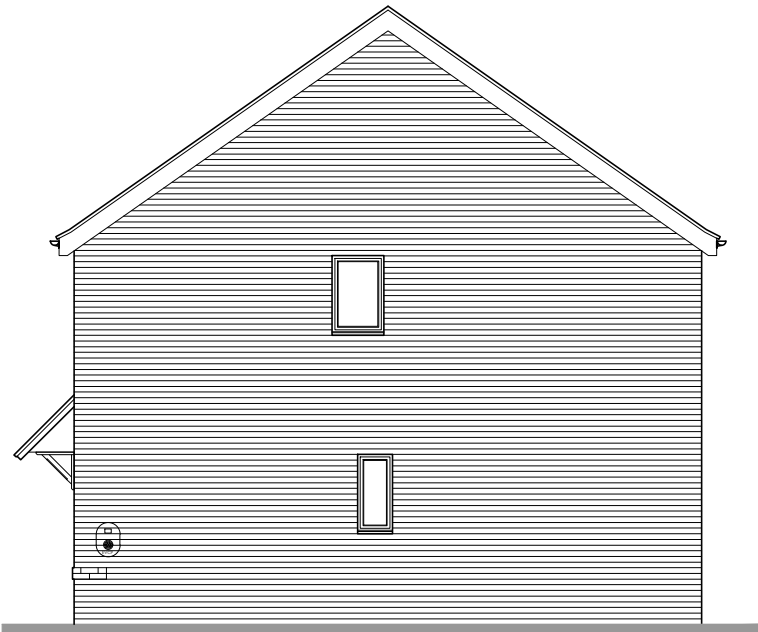

Side Elevation
scale 1:100

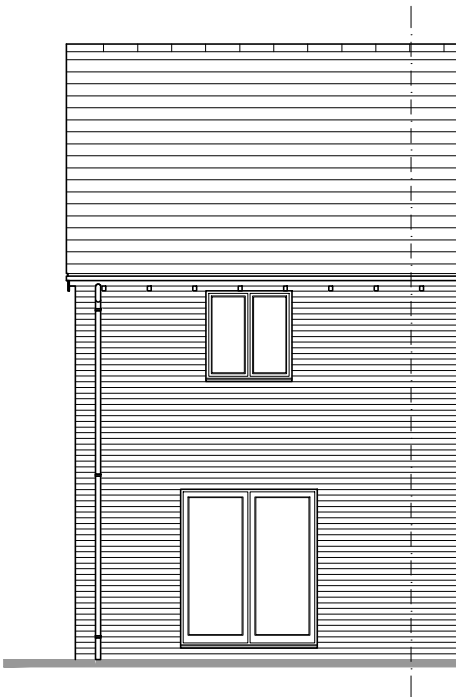

Rear Elevation
scale 1:100

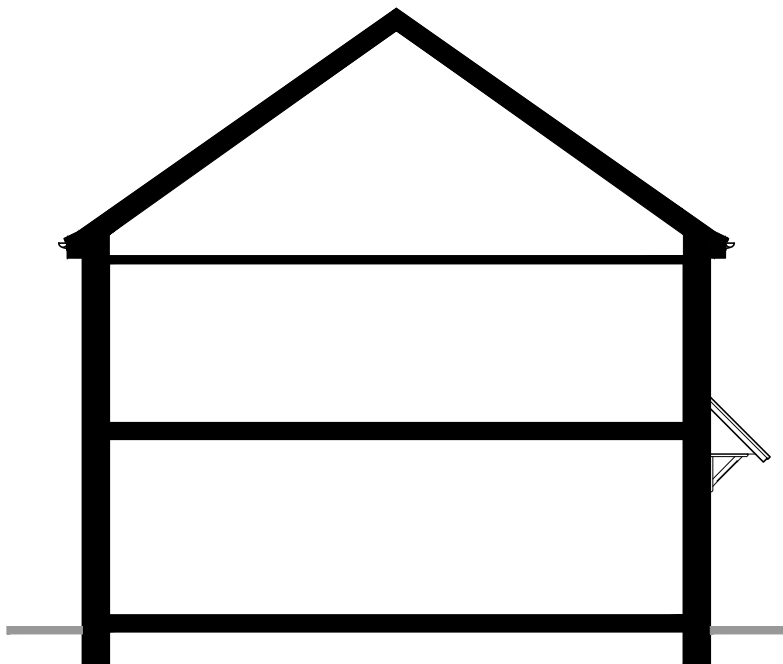

Side Section
scale 1:100



	Project Title			
	Phase 3, West Sompting Alnmouth - NDSS / M4(2) Structure Area - 59.8 m ² (643 ft ²) NDSS Area - 59.1 m ² (636 ft ²)			
Drawing Title	Date	Scale	Drawn	Chkd By
Proposed Elevations	April 2026	1:100 @ A3	AT	LJ
Drawing Status	Dwg. Ref.	Dwg No.	Rev.	
Planning	612_PL_Ph3_AI	_E1	-	