


Plots
As - 3, 122, 137, 140, 163, 247
Opp - 10, 124, 138, 139, 162, 245

AD: NDSS / M4.2



Ground Floor Plan
scale 1:100

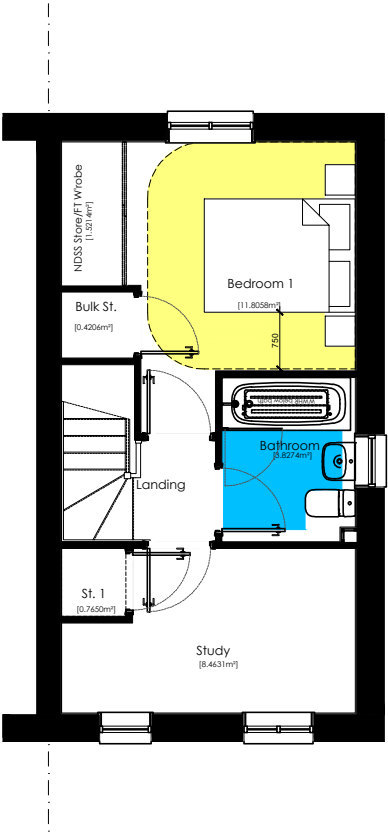

First Floor Plan
scale 1:100

Compliance Notes:

Credentials:

Regulation	Compliance
NDSS	Yes
M4(2)	Yes
M4(3)	No

Particulars:

Type:	2 Storey Dwelling
Bedrooms:	1 Bedroom (1 Double, 1 Study Room)
Storage allocation:	1.9m²
Occupation:	2 Person

Gross Areas:	m²	ft²
Ground Floor	29.81m²	320ft²
First Floor	29.34m²	315ft²

Total	59.15m²	636ft²
-------	---------	--------

Nationally Described Space Standard [NDSS]

Description	Min Standards	Compliance
Criteria	1 Bed 2 Person	-
Min Gross Area	58m²	Yes
Min Storage	1.5m²	Yes

Manoeuvring and Activity Legend:

- Ground Floor Circulation Zone. (Approved Document Part M4.2)
- First Floor Circulation Zone. (Approved Document Part M4.2)
- Sanitary Activity Zone. (Approved Document Part M4.2)



Drawing Title
Compliance_Plans - NDSS / M4.2

Drawing Status
Planning

Project Title
Phase 3, West Sompting
Alnmouth - NDSS / M4(2)
Structure Area - 59.8 m² (643 ft²)
NDSS Area - 59.1 m² (636 ft²)

Date
April 2026

Dwg. Ref.
612_PL_Ph3_AI

Scale
1:100 @ A3

Drawn
AT

Dwg No.
_P1

Chkd By
LJ

Rev.
-