



Plots
As -
Opp - 69, 74



Front Elevation
scale 1:100

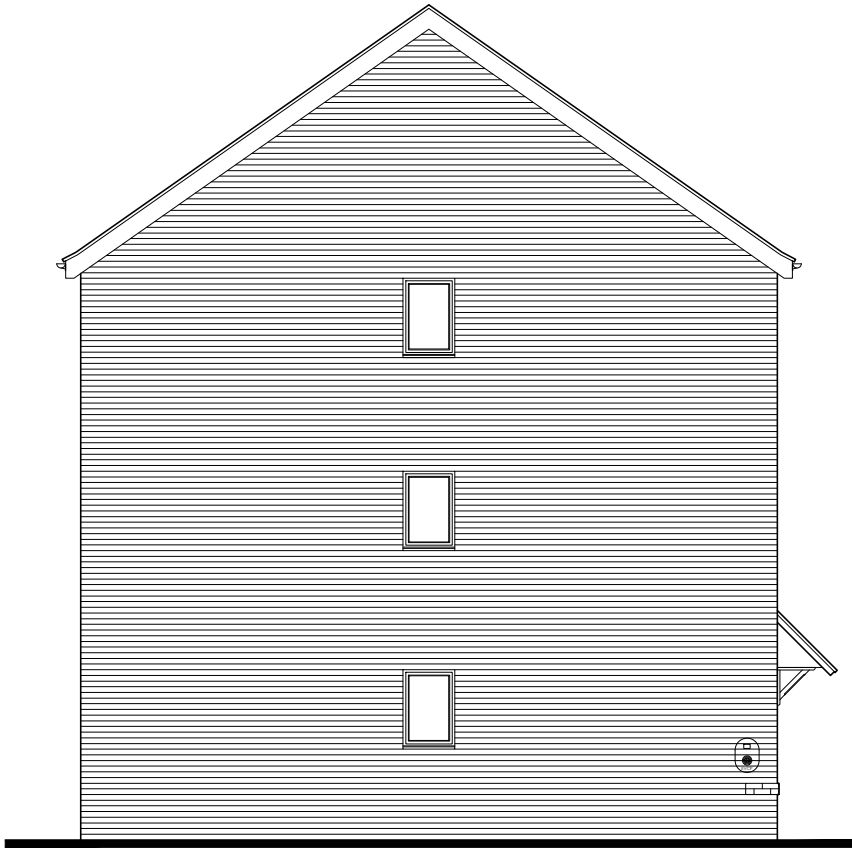

Side Elevation
scale 1:100

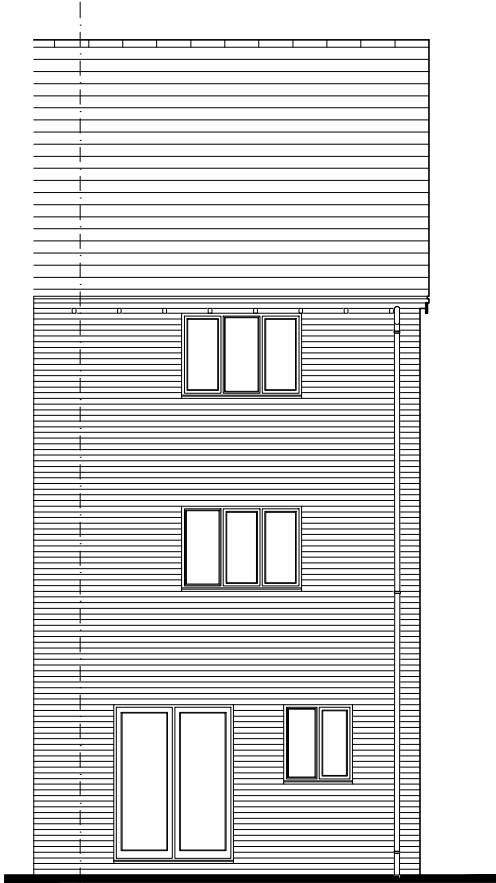

Rear Elevation
scale 1:100



\\psn.persimmonhomes.net\shared\thames valley\technical\site files\612 west sompting phase 3\b planning\b6 drawings (.dwg)\b6b reserved matters application\6 - house types\ashdown_e1_end_r21e+_rev14.dwg

 Persimmon	Project Title				
	Phase 3, West Sompting Ashdown - NDSS / M4(2) Structure Area - 104.4m ² (1123 ft ²) NDSS Area - 102.5 m ² (1103 ft ²)				
Drawing Title	Date	Scale	Drawn	Chkd By	
Proposed Elevations	April 2026	1:100 @ A3	AT	LJ	
Drawing Status	Dwg. Ref.	Dwg. No.		Rev.	
Planning	612_PL_Ph3_An	_E1			