



Plots
As - 68, 75
Opp -



Front Elevation
scale 1:100

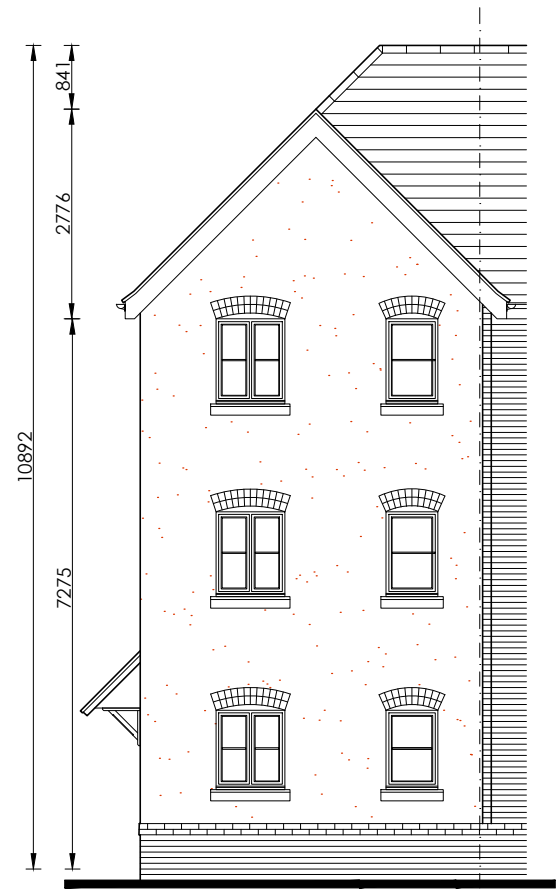

Front / Side Elevation
scale 1:100

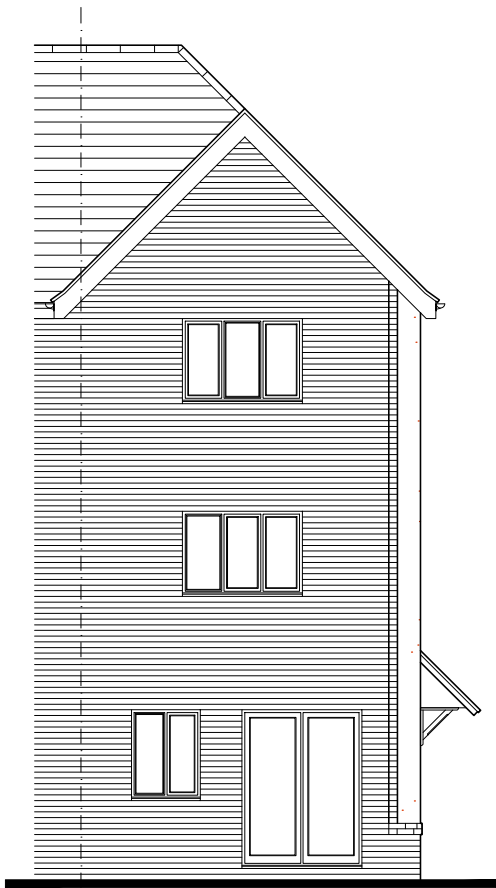

Rear Elevation
scale 1:100





Drawing Title
Proposed Elevations

Drawing Status
Planning

Project Title
Phase 3, West Sompting
Ashdown CR - NDSS / M4(2)
Structure Area - 104.4m² (1123 ft²)
NDSS Area - 102.5 m² (1103 ft²)

Date
April 2026

Dwg. Ref.
612_PL_Ph3_AnC

Scale
1:100 @ A3

Dwg. No.
_E1

Drawn
AT

Rev.

Chkd By
LJ

Rev

Drawn by

Checked by

Date

E