


Plots

As - 189

Opp - 153, 190

 


Front Elevation

scale 1:100




Side Elevation

scale 1:100

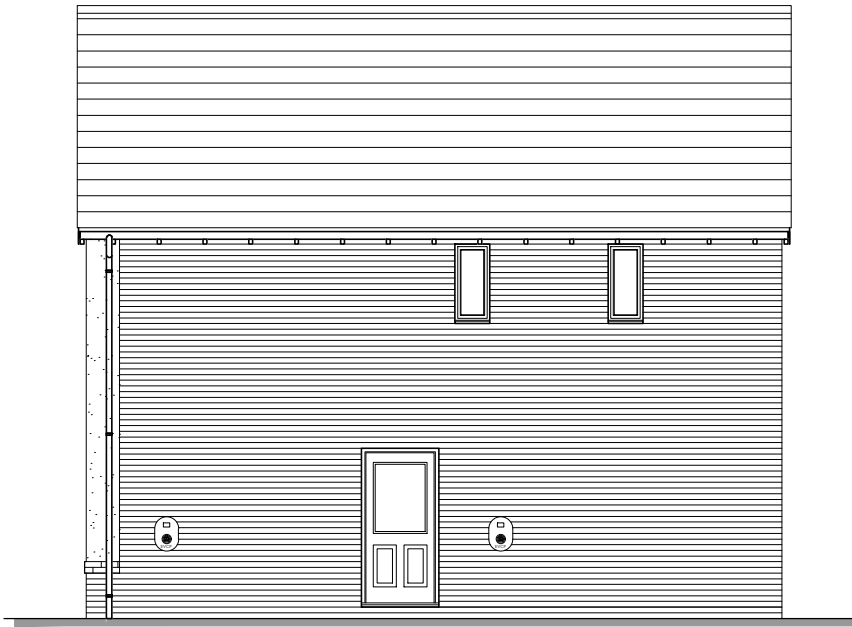

Rear Elevation

scale 1:100

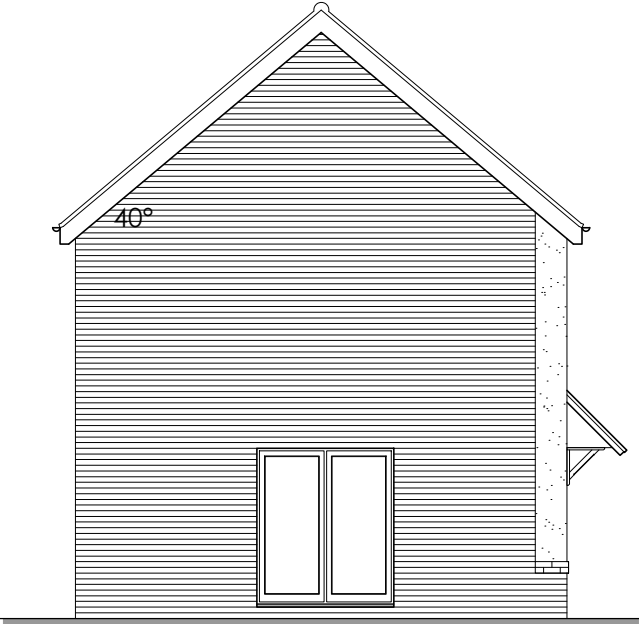

Side Elevation

scale 1:100



-	-	-	-	-	-
Rev.			Drawn by	Checked by	Date
Project Title Phase 3, West Sompting Barndale - NDSS / M4(2) Structure Area - 98.4 m ² (1059 ft ²) NDSS Area - 97.0 m ² (1044 ft ²)					
Date	Scale	Drawn	Chkd By		
April 2026	1:100 @ A3	AT	LJ		
Dwg. Ref. 612_PL_Ph3_Ba	Dwg No. _E2		Rev. -		



Drawing Title
Proposed Elevations

Drawing Status
Planning

Project Title

Phase 3, West Sompting

Barndale - NDSS / M4(2)

Structure Area - 98.4 m²

NDSS Area	= 97.0 TH
-----------	-----------

Date	Scale
April 2024	1:100 @ A1

[illegible]

Dwg. Ref.

612_PL_Ph3_Bd
