


Plots
As - 26
Opp - 25, 88, 119


Indicative PV location,
refer to specification,
material schedule and
Energy strategy site
plan for final location.




Front Elevation
scale 1:100

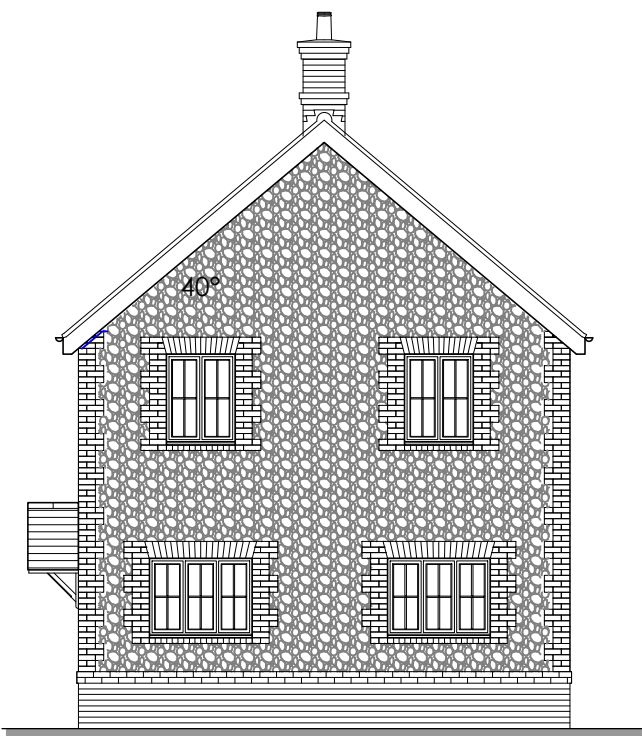

Side Elevation
scale 1:100

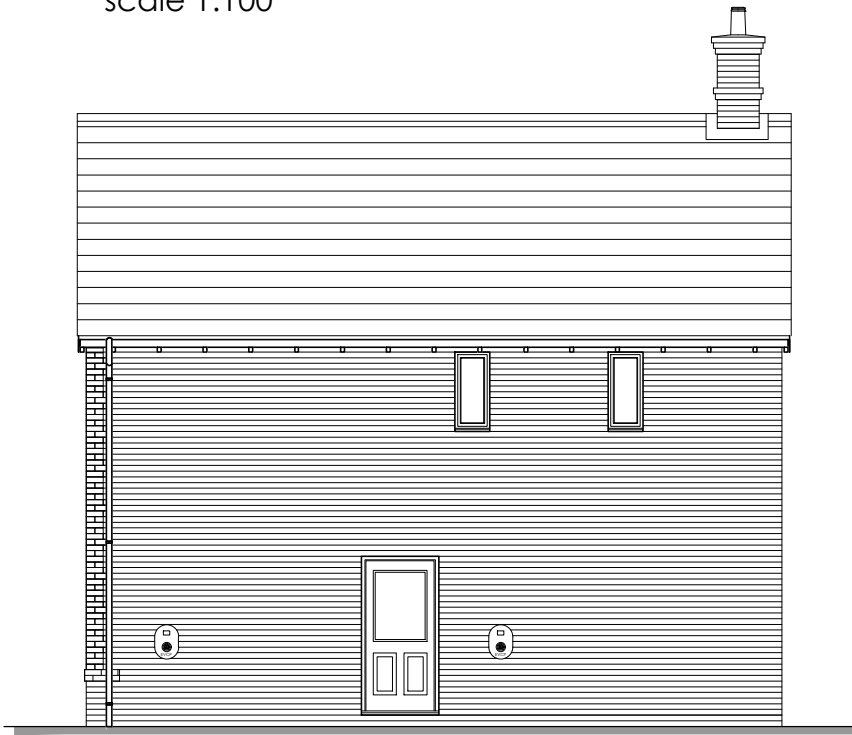

Rear Elevation
scale 1:100

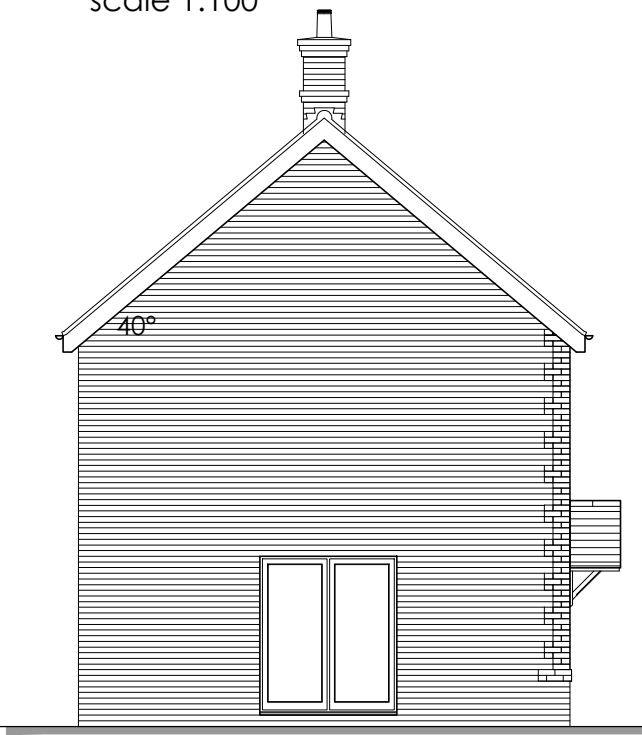

Side Elevation
scale 1:100



	Project Title			
	Phase 3, West Sompting Barndale - NDSS / M4(2) Structure Area - 98.4 m ² (1059 ft ²) NDSS Area - 97.0 m ² (1044 ft ²)			
Drawing Title	Date	Scale	Drawn	Chkd By
Proposed Elevations	April 2026	1:100 @ A3	AT	LJ
Drawing Status	Dwg. Ref.	Dwg No.	Rev.	
Planning	612_PL_Ph3_Ba	_E4	-	