

Plots
As - 146
Opp - 213


Indicative PV location,
refer to specification,
material schedule and
Energy strategy site
plan for final location.




Front Elevation
scale 1:100



Side Elevation
scale 1:100

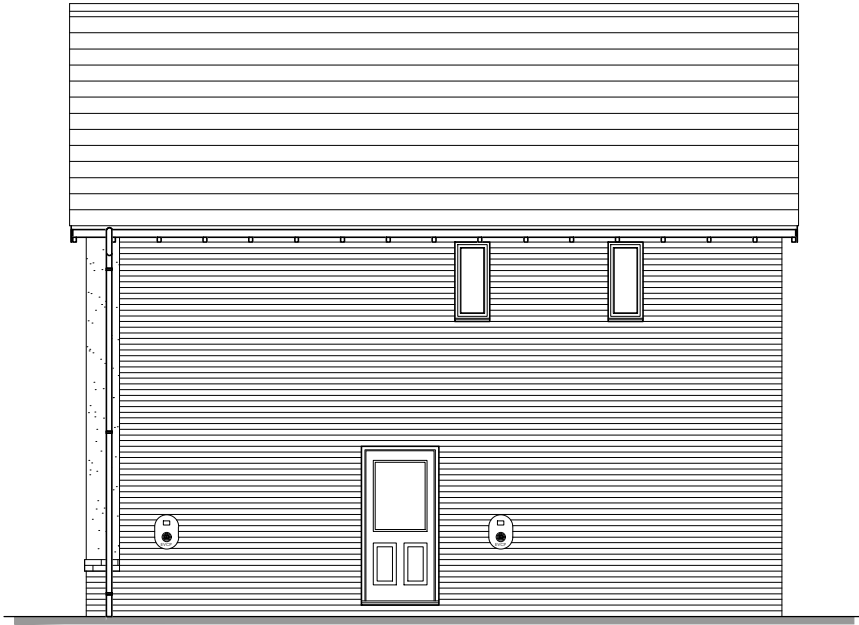

Rear Elevation
scale 1:100

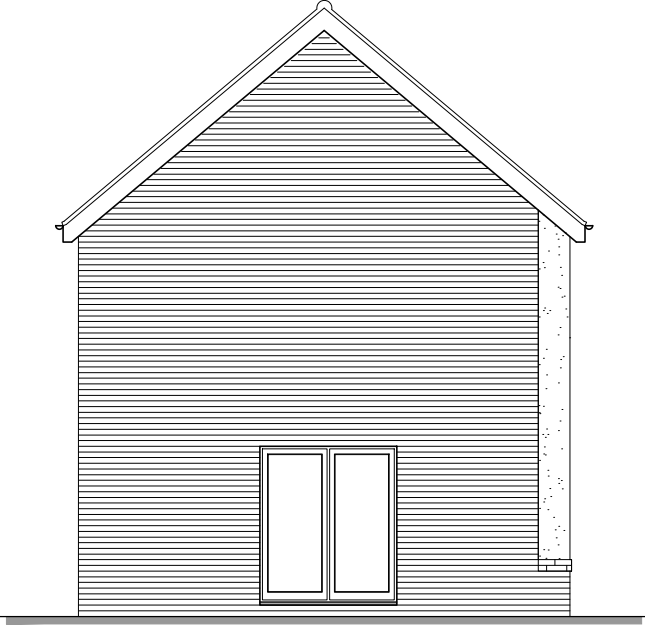

Side Elevation
scale 1:100





Drawing Title Proposed Elevations		Date April 2026	Scale 1:100 @ A3	Drawn AT	Chkd By LJ
Drawing Status Planning		Dwg. Ref. 612_PL_Ph3_Ba		Dwg No. _E5	Rev. -

Project Title Phase 3, West Sompting Barndale - NDSS / M4(2) Structure Area - 98.4 m ² (1059 ft ²) NDSS Area - 97.0 m ² (1044 ft ²)			
Rev	Drawn by	Checked by	Date
-	-	-	-

E