


Plots
As - 12
Opp -



Front Elevation
scale 1:100




Side Elevation
scale 1:100

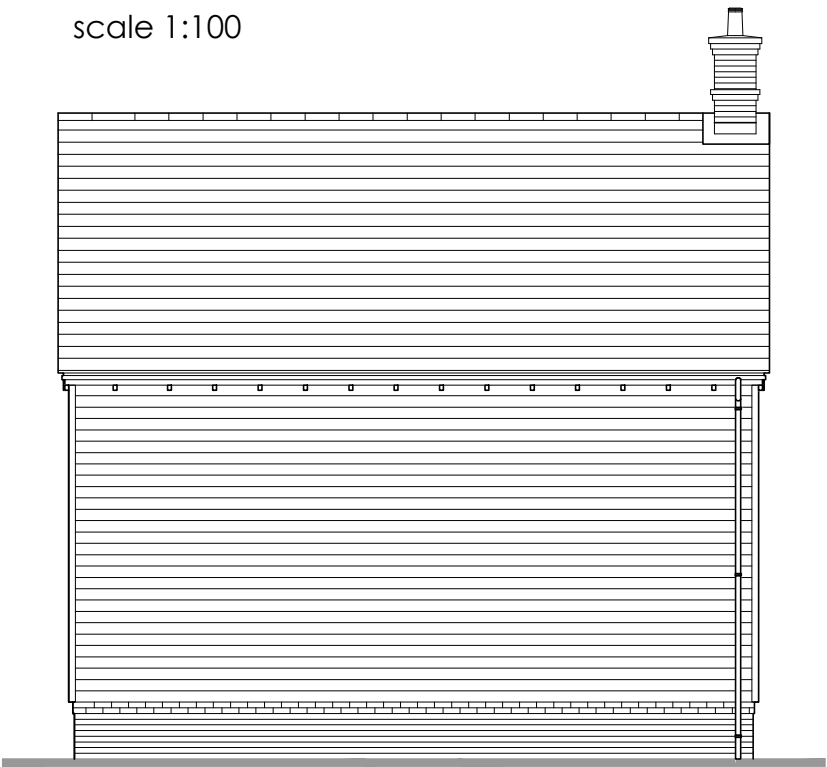

Rear Elevation
scale 1:100



Side Elevation
scale 1:100

 



Drawing Title Proposed Elevations		Date April 2026	Scale 1:100 @ A3	Drawn AT	Chkd By LJ
Drawing Status Planning		Dwg. Ref. 612_PL_Ph3_Bd		Dwg. No. _E1	Rev.

Rev		Drawn by	Checked by	Date
-	-	-	-	-

Project Title
Phase 3, West Sompting
Birkdale - NDSS / M4(2)
Structure Area - 94.3 m² (1015 ft²)
NDSS Area - 93.1 m² (1002 ft²)

E