


Plots
As - 92, 116
Opp - 24, 93


Indicative PV location,
refer to specification,
material schedule and
Energy strategy site
plan for final location.




Front Elevation
scale 1:100

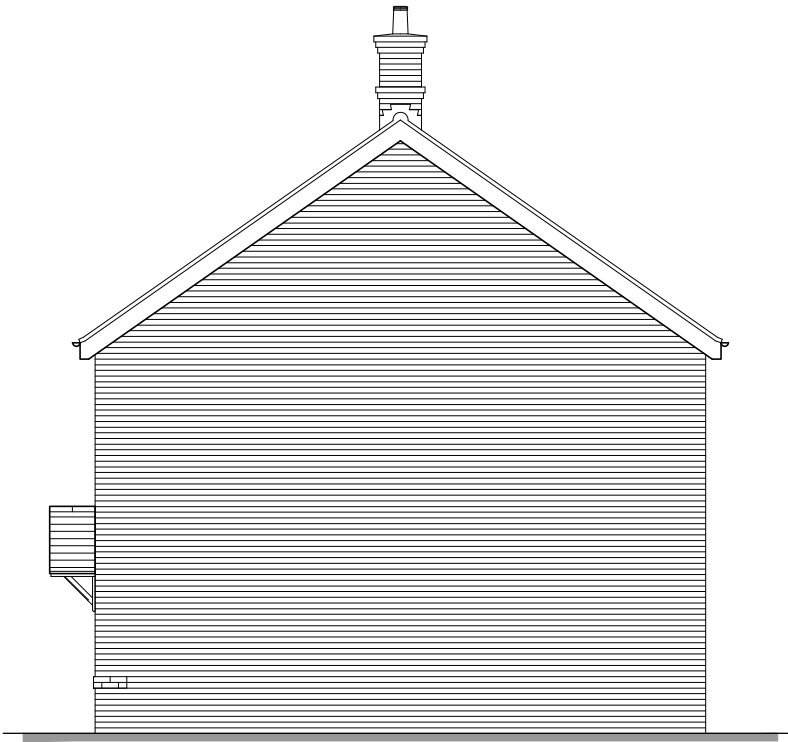

Side Elevation
scale 1:100

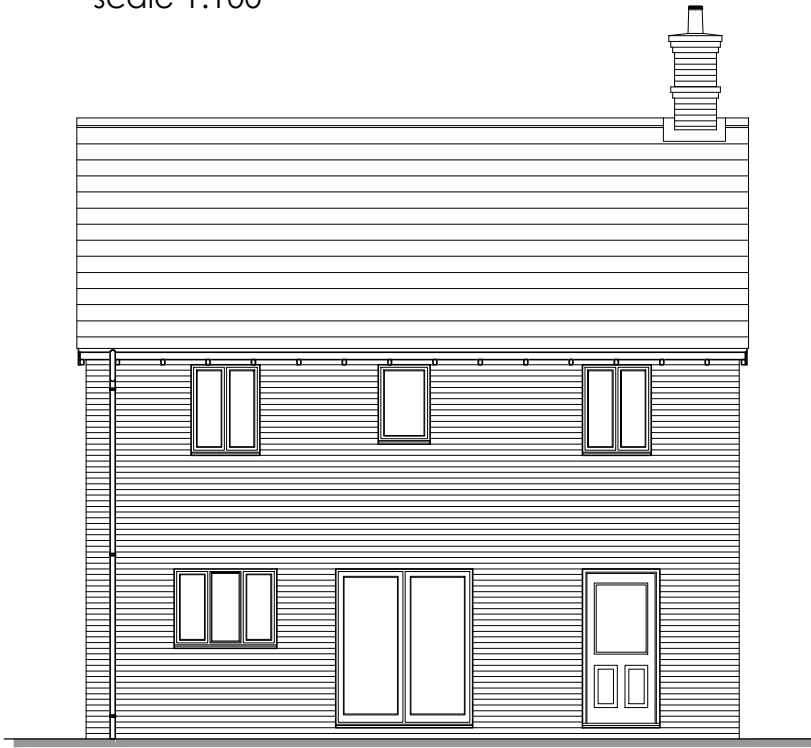

Rear Elevation
scale 1:100

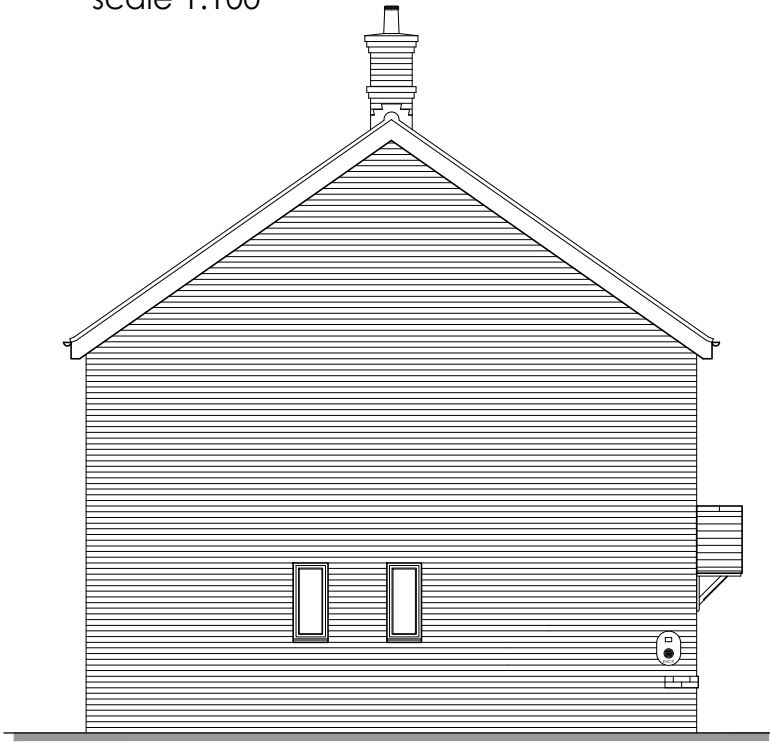

Side Elevation
scale 1:100





Drawing Title		Proposed Elevations	
Drawing Status		Planning	

Date	April 2026	Scale	1:100 @ A3	Drawn	AT	Chkd By	LJ
Dwg. Ref.	612_PL_Ph3_Bt			Dwg. No.	_E1		
				Rev.			

Project Title

Phase 3, West Sompting
Brampton - NDSS / M4(2)
Structure Area - 98.4 m² (1059 ft²)
NDSS Area - 115.0 m² (1247 ft²)

Rev

-	-	-	-	-
Drawn by	Checked by	Date		

E