


Indicative PV location,
refer to specification,
material schedule and
Energy strategy site
plan for final location.



Front Elevation
scale 1:100

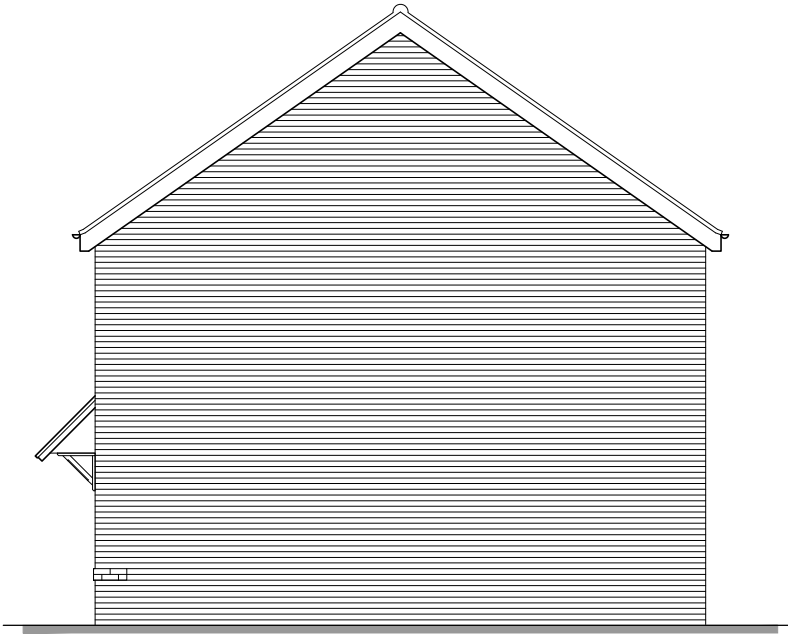


Side Elevation
scale 1:100



Rear Elevation
scale 1:100



Side Elevation
scale 1:100

 



Drawing Title
Proposed Elevations

Drawing Status
Planning

Project Title
Phase 3, West Sompting
Brampton - NDSS / M4(2)
Structure Area - 98.4 m² (1059 ft²)
NDSS Area - 115.0 m² (1247 ft²)

Date
April 2026

Dwg. Ref.
612_PL_Ph3_Bt

Scale
1:100 @ A3

Dwg. No.
_E3

Drawn
AT

Chkd By
LJ

Rev.

-	-	-	-	-
Rev		Drawn by	Checked by	Date

E