



Plots
As - 37, 39, 41, 70, 73, 254, 268
Opp - 38, 40, 42, 71, 72, 255, 269




Front Elevation
scale 1:100

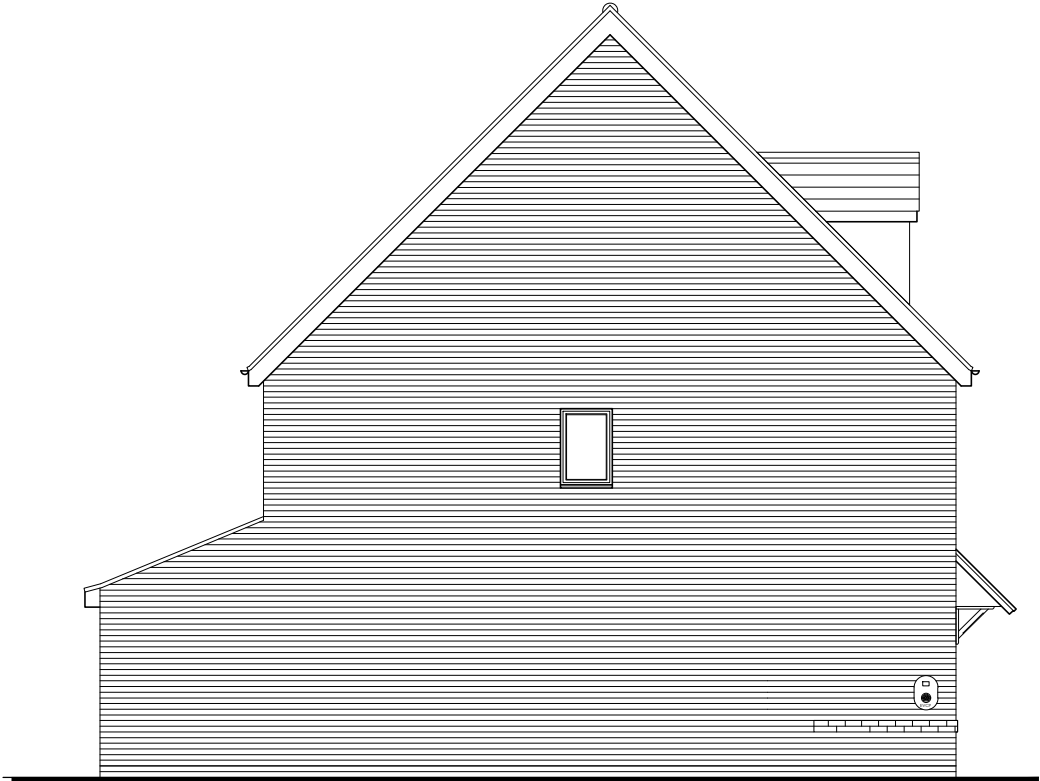

Side Elevation
scale 1:100

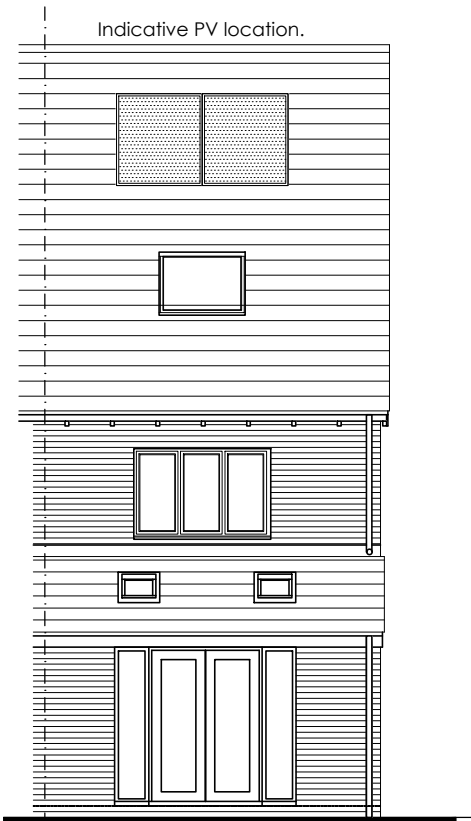

Rear Elevation
scale 1:100

 



Drawing Title
Proposed Elevations

Drawing Status
Planning

Project Title
Phase 3, West Sompting
Type C - NDSS / M4(2)
Total Floor Area - 102.6m² (1104 ft²)

Date
April 2026

Dwg. Ref.
612_PL_Ph3_C

Scale
1:100 @ A3

Dwg. No.
_E1

Drawn
AT

Rev.

Chkd By
LJ

Rev		Drawn by	Checked by	Date

E