


Plots
As - 225, 244
Opp -

Indicative PV location,
refer to specification,
material schedule and
Energy strategy site
plan for final location.




Front Elevation
scale 1:100

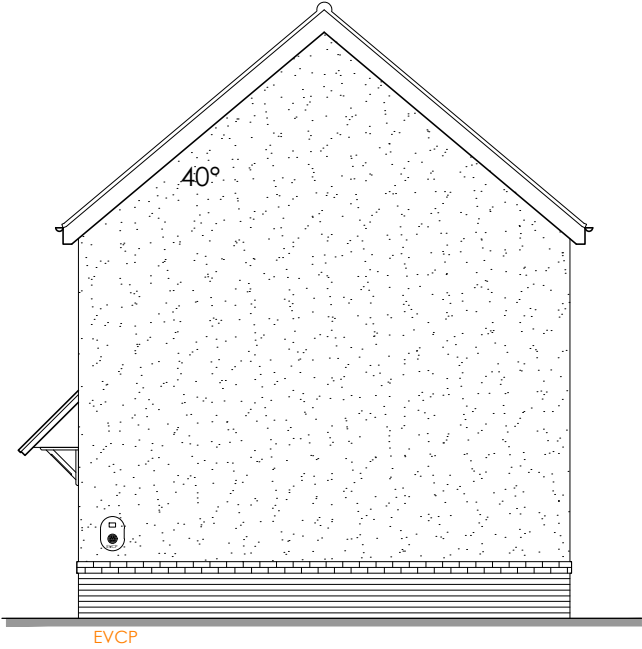

Side Elevation
scale 1:100



Rear Elevation
scale 1:100

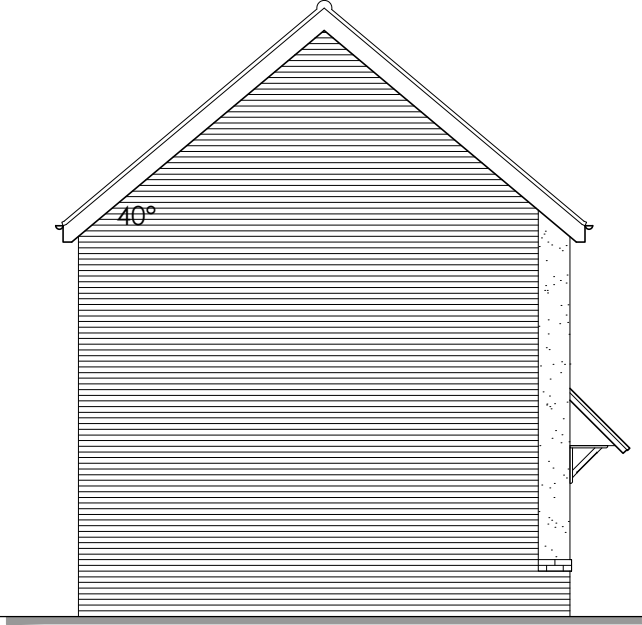

Side Elevation
scale 1:100



	Project Title				
	Phase 3, West Sompting Charndale - NDSS / M4(2) Structure Area - 98.4 m ² (1059 ft ²) NDSS Area - 97.0 m ² (1044 ft ²)				
Drawing Title	Date	Scale	Drawn	Chkd By	
Proposed Elevations	April 2026	1:100 @ A3	AT	LJ	
Drawing Status	Dwg. Ref.	Dwg No.		Rev.	
Planning	612_PL_Ph3_Cd	_E1		-	