


This drawing is copyright and may not be copied or reproduced without the written consent of Finola Brady Architectural Services.


The contractor is responsible for setting out and must check all levels and dimensions prior to work being put in hand.

Responsibility is not accepted for errors made by others in scaling from this drawing. All construction information should be taken from figured dimensions.


The designer is to be immediately notified of any suspect omissions or discrepancies.

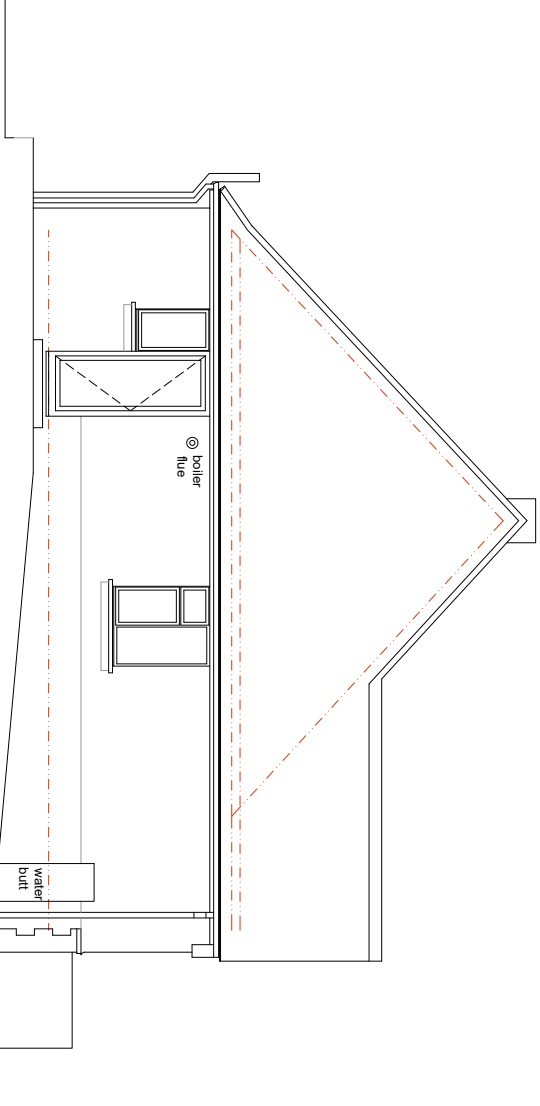


Existing Side North Elevation @ 1 : 100

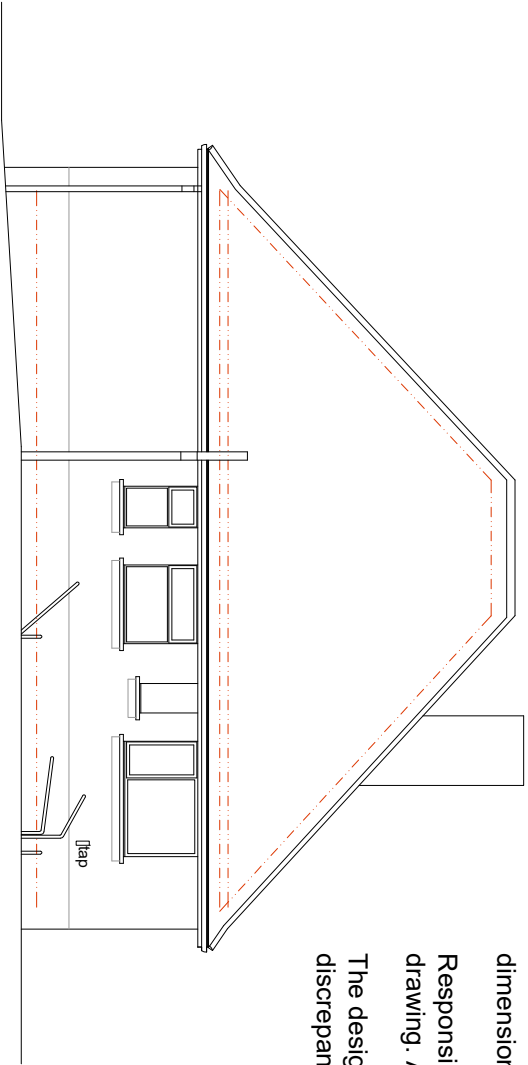


Existing Rear East Elevation @ 1 : 100

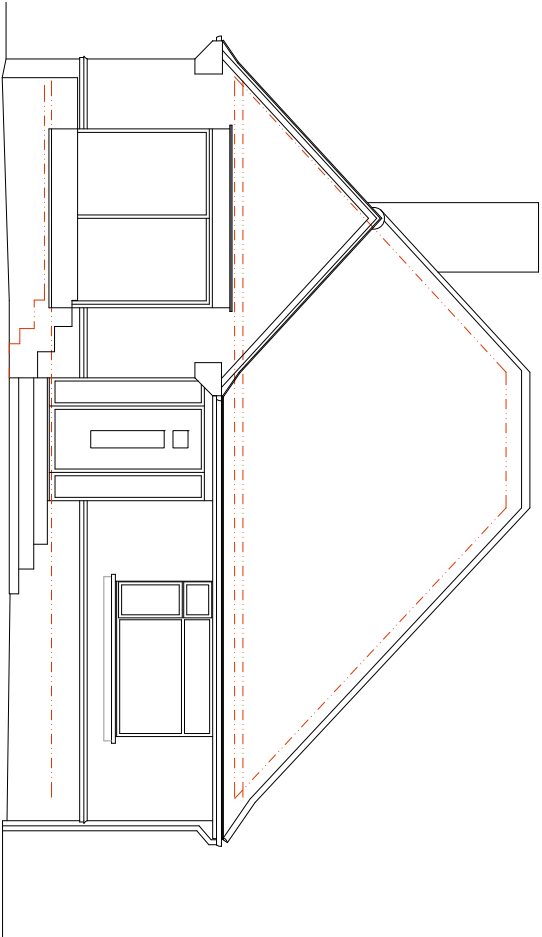

Existing Front West Elevation @ 1 : 100

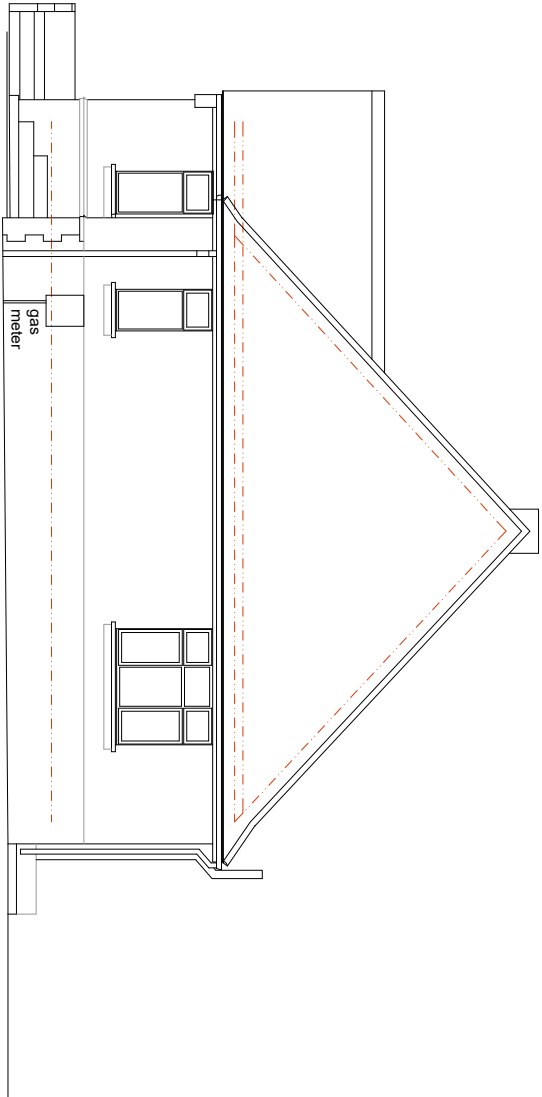

Existing Side South Elevation @ 1 : 100

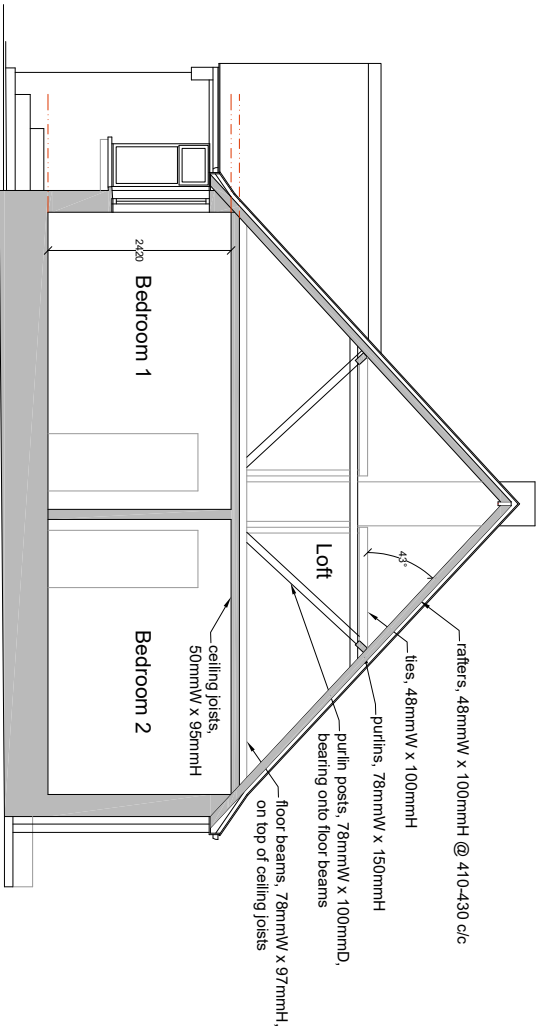

Existing Section A - A @ 1 : 100

	F i n o l a B r a d y A r c h i t e c t u r a l S e r v i c e s TEL. 07960 235756 www.fbarchitectural.co.uk
Site Location :	288 Twitten Way, Worthing, BN14 7JX
Project Name :	Loft Conversion
Drawing Name :	Existing Elevations
Drawing No:	FB26-0304 EX03
Date :	30th April 2026
	Scale : 1 : 100 @ A3