
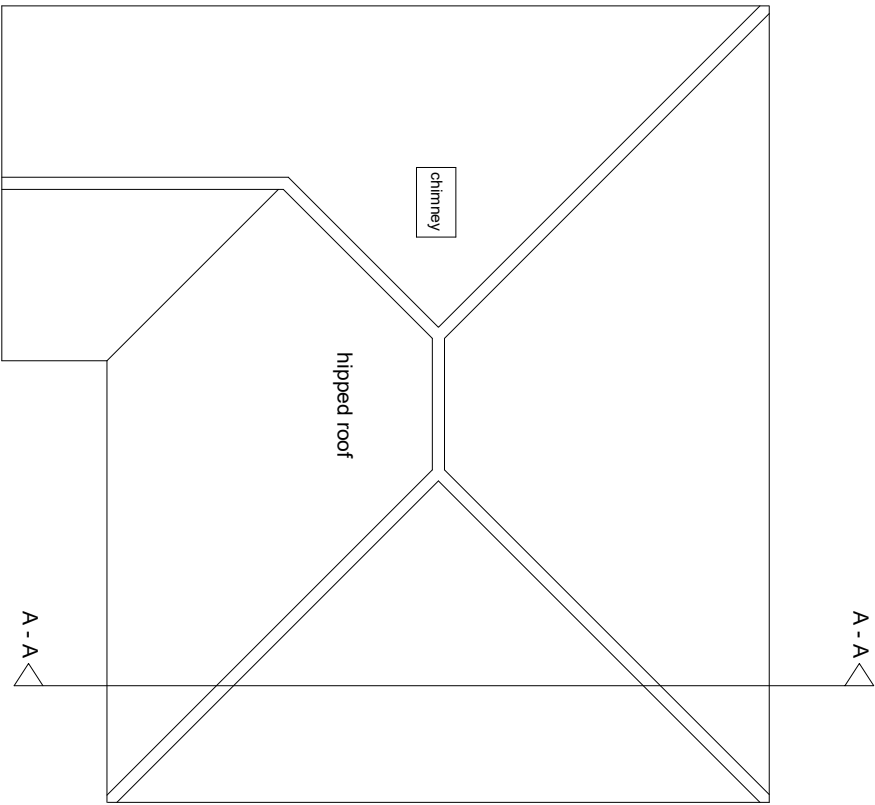


This drawing is copyright and may not be copied or reproduced without the written consent of Finola Brady Architectural Services.

The contractor is responsible for setting out and must check all levels and dimensions prior to work being put in hand.

Responsibility is not accepted for errors made by others in scaling from this drawing. All construction information should be taken from figured dimensions.

The designer is to be immediately notified of any suspect omissions or discrepancies.

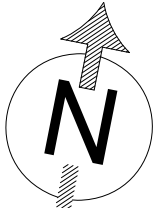

Existing Roof Plan @ 1 : 100



	F i n o l a B r a d y A r c h i t e c t u r a l S e r v i c e s TEL 07960 235756 www.fbarchitectural.co.uk		
	Site Location :	288 Twitten Way, Worthing, BN14 7JX	
	Project Name :	Loft Conversion	
	Drawing Name :	Existing Roof Plan	
	Drawing No:	FB26-0304 EX03	Scale : 1 : 100 @ A3
Date :		30th April 2026	