


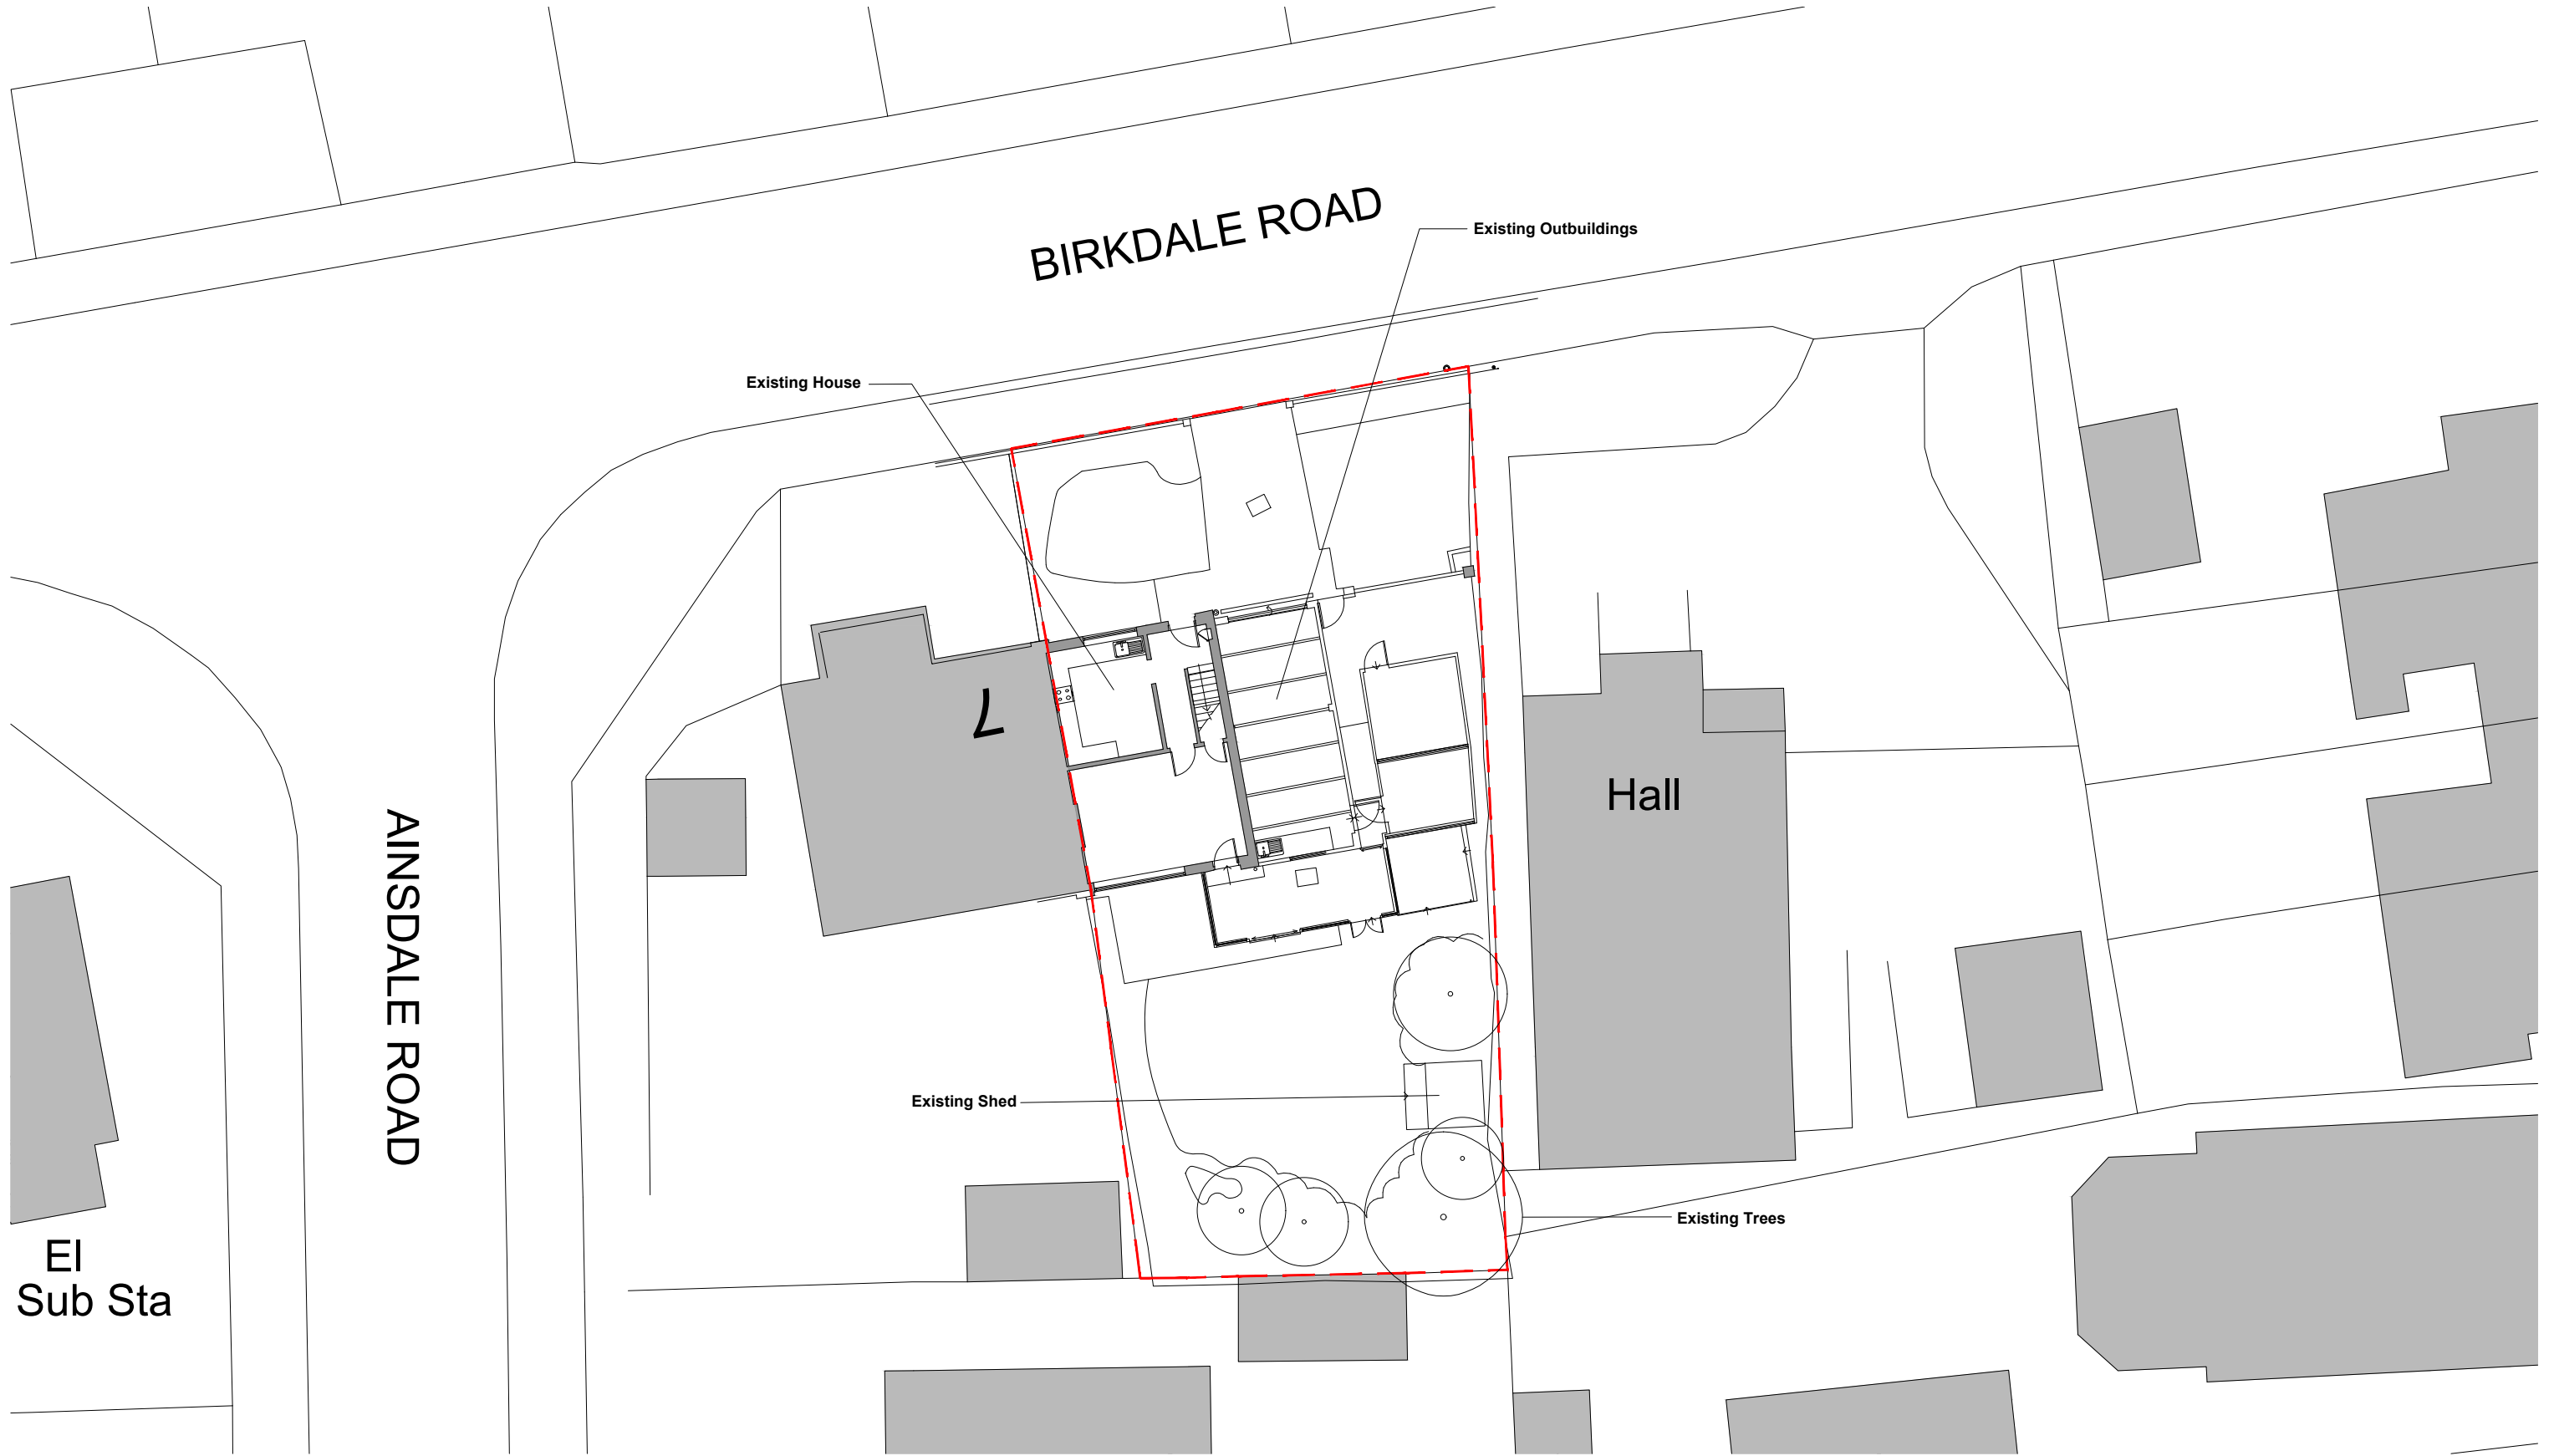

KEY
Application Site Boundary

Client's Name
Mr J Djedvet

Job Title
5 Birkdale Road, Worthing,
West Sussex

Drawing Title
Existing Site Plan

Scale
1:200 @ A3

Drawn AE	Checked AK	Date 16.04.26
Job No JD/BR	Drawing No PL02	Rev A
Status		

INFORMATION