


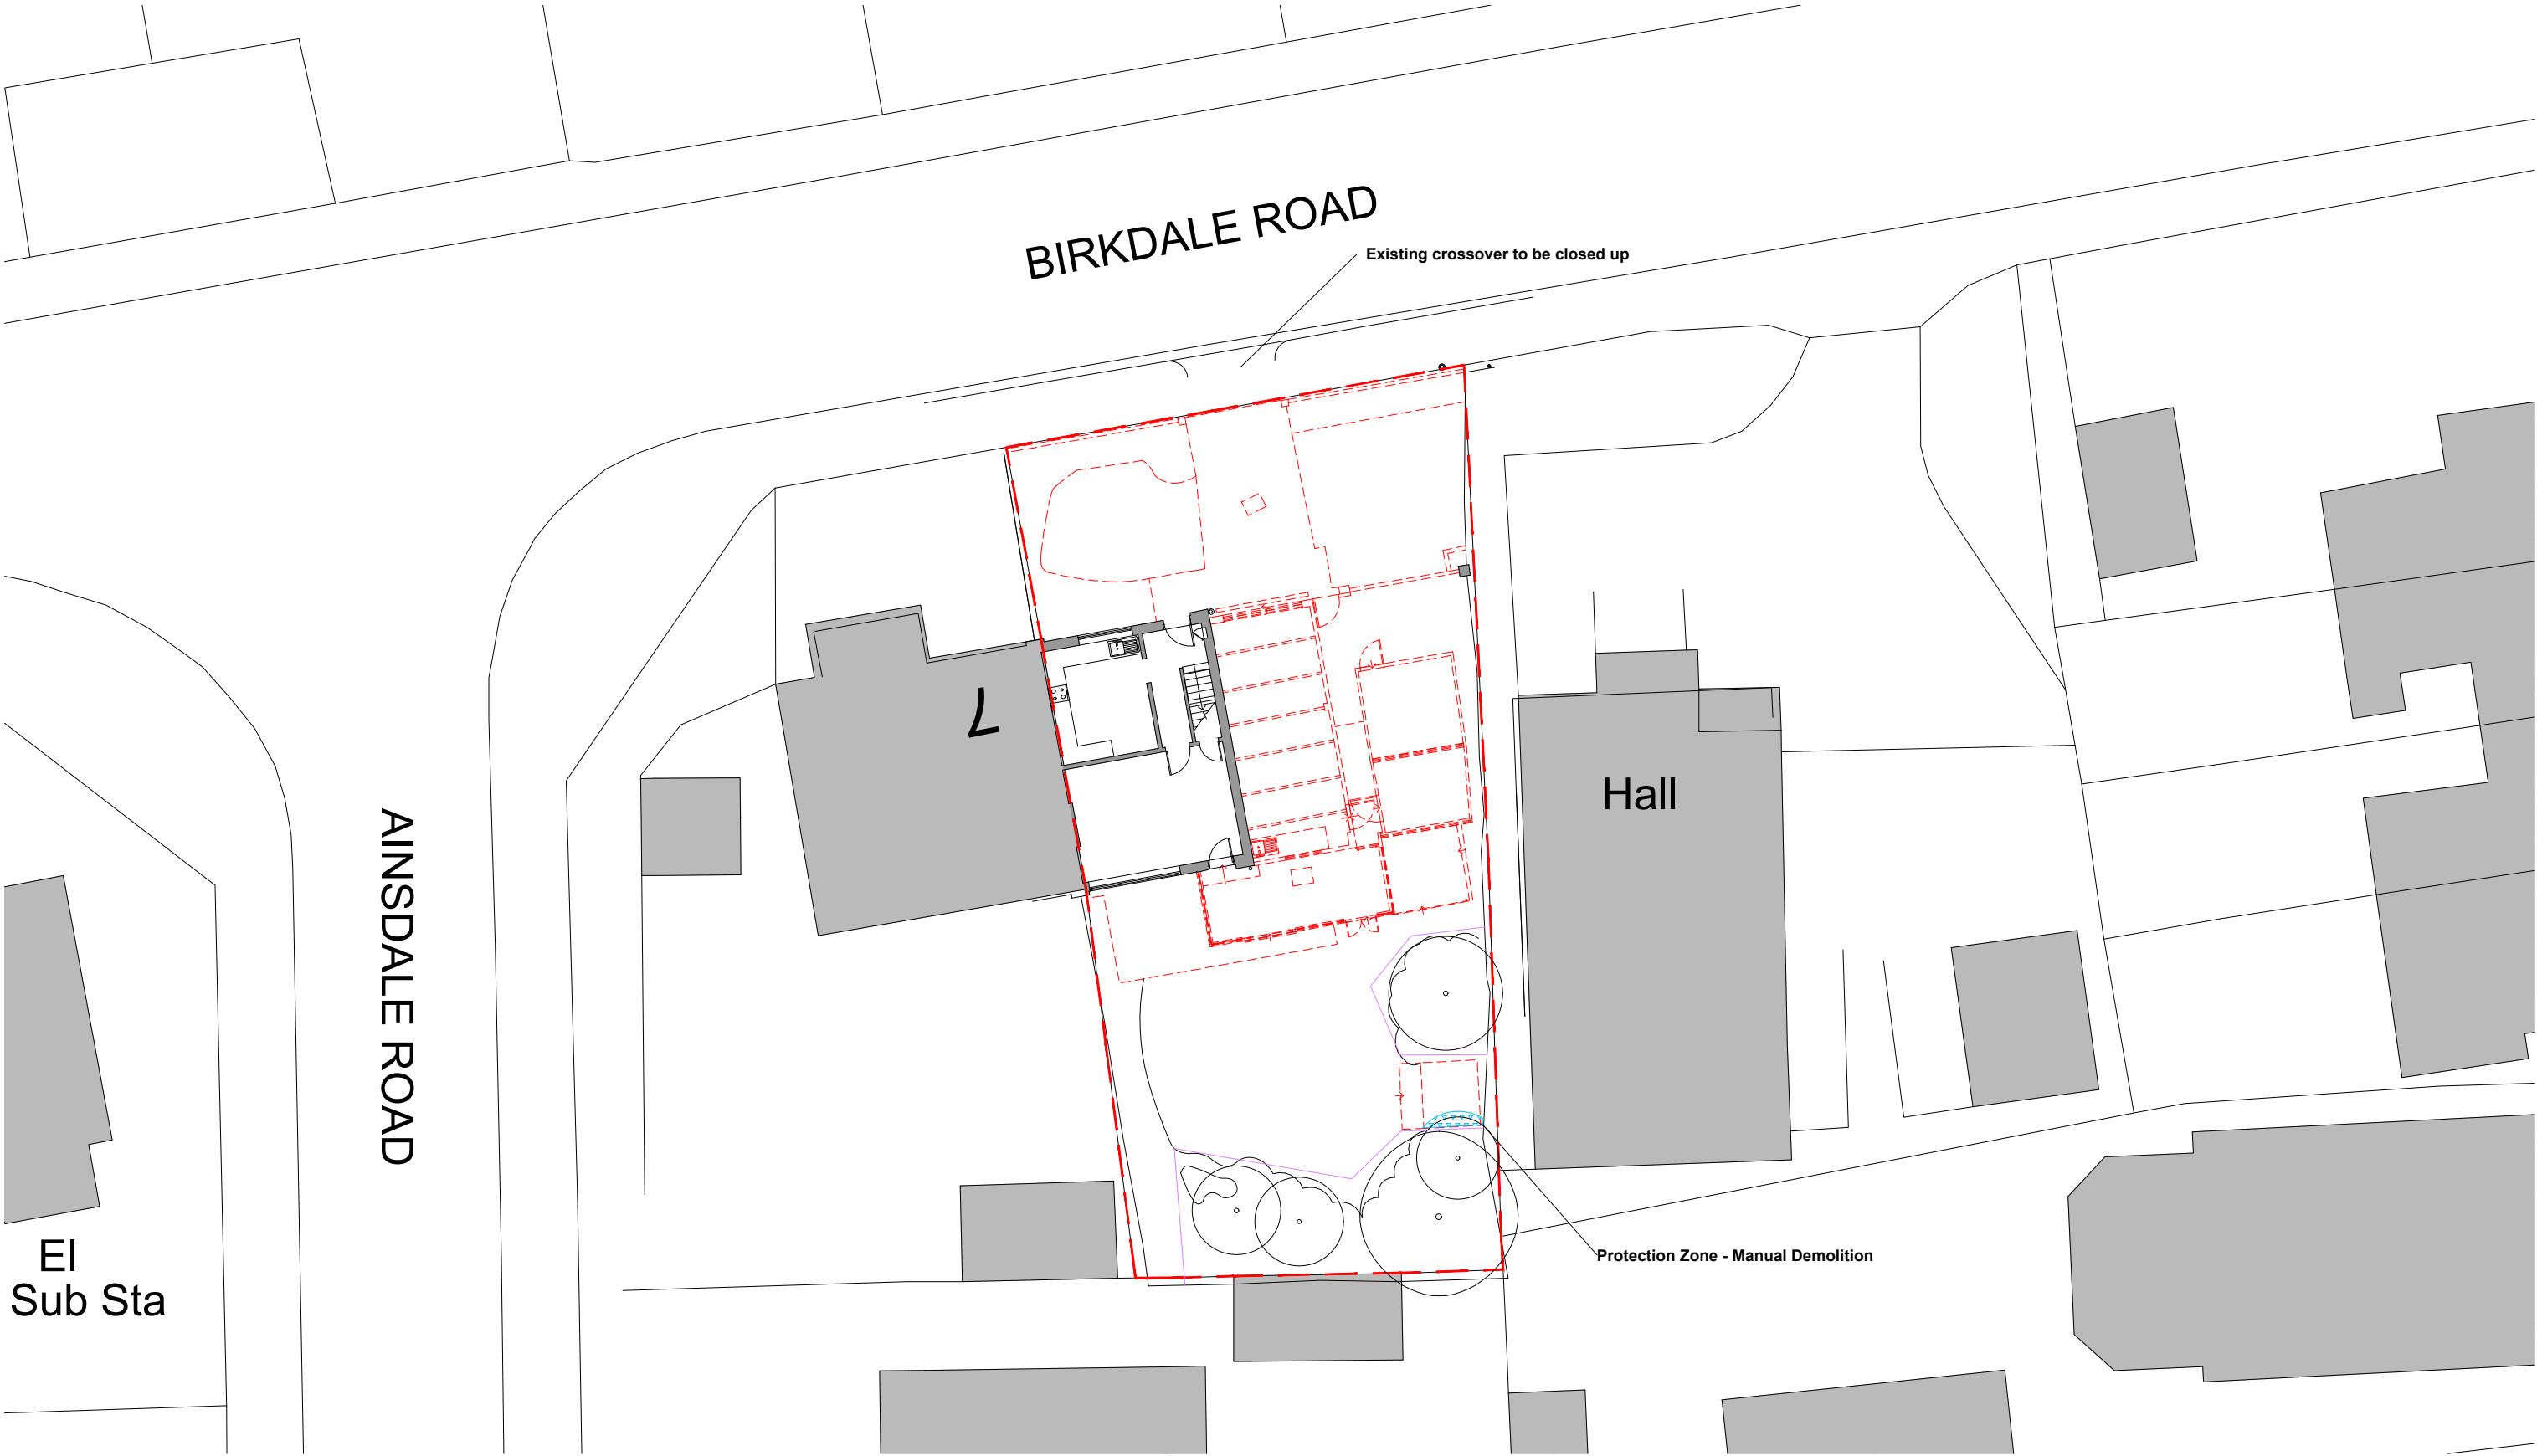

- KEY
- Application Site Boundary
 - Structures to be demolished
 - Tree Protection Barrier

Client's Name
Mr J Djedvet
Job Title
5 Birkdale Road, Worthing, West Sussex

Drawing Title
Demolition Site Plan
Scale
1:200 @ A3
metres 2 4 6 8

Drawn	Checked	Date
AE	AK	16.04.26
Job No	Drawing No	Rev
JD/BR	PL03	A
Status	INFORMATION	

A	18.05.26	Tree protected zones added	JBS	AK
Rev	Date	Revision Details	Dr	Ch



ECE
Architecture

E hello@ecearchitecture.com
W ecearchitecture.com

Creativity. Quality. Commerciality.
Reimagine what's possible

CAD Plot date: 19/05/2026 - 16:47:05

5 birkdale road msa1 v2.dwg