


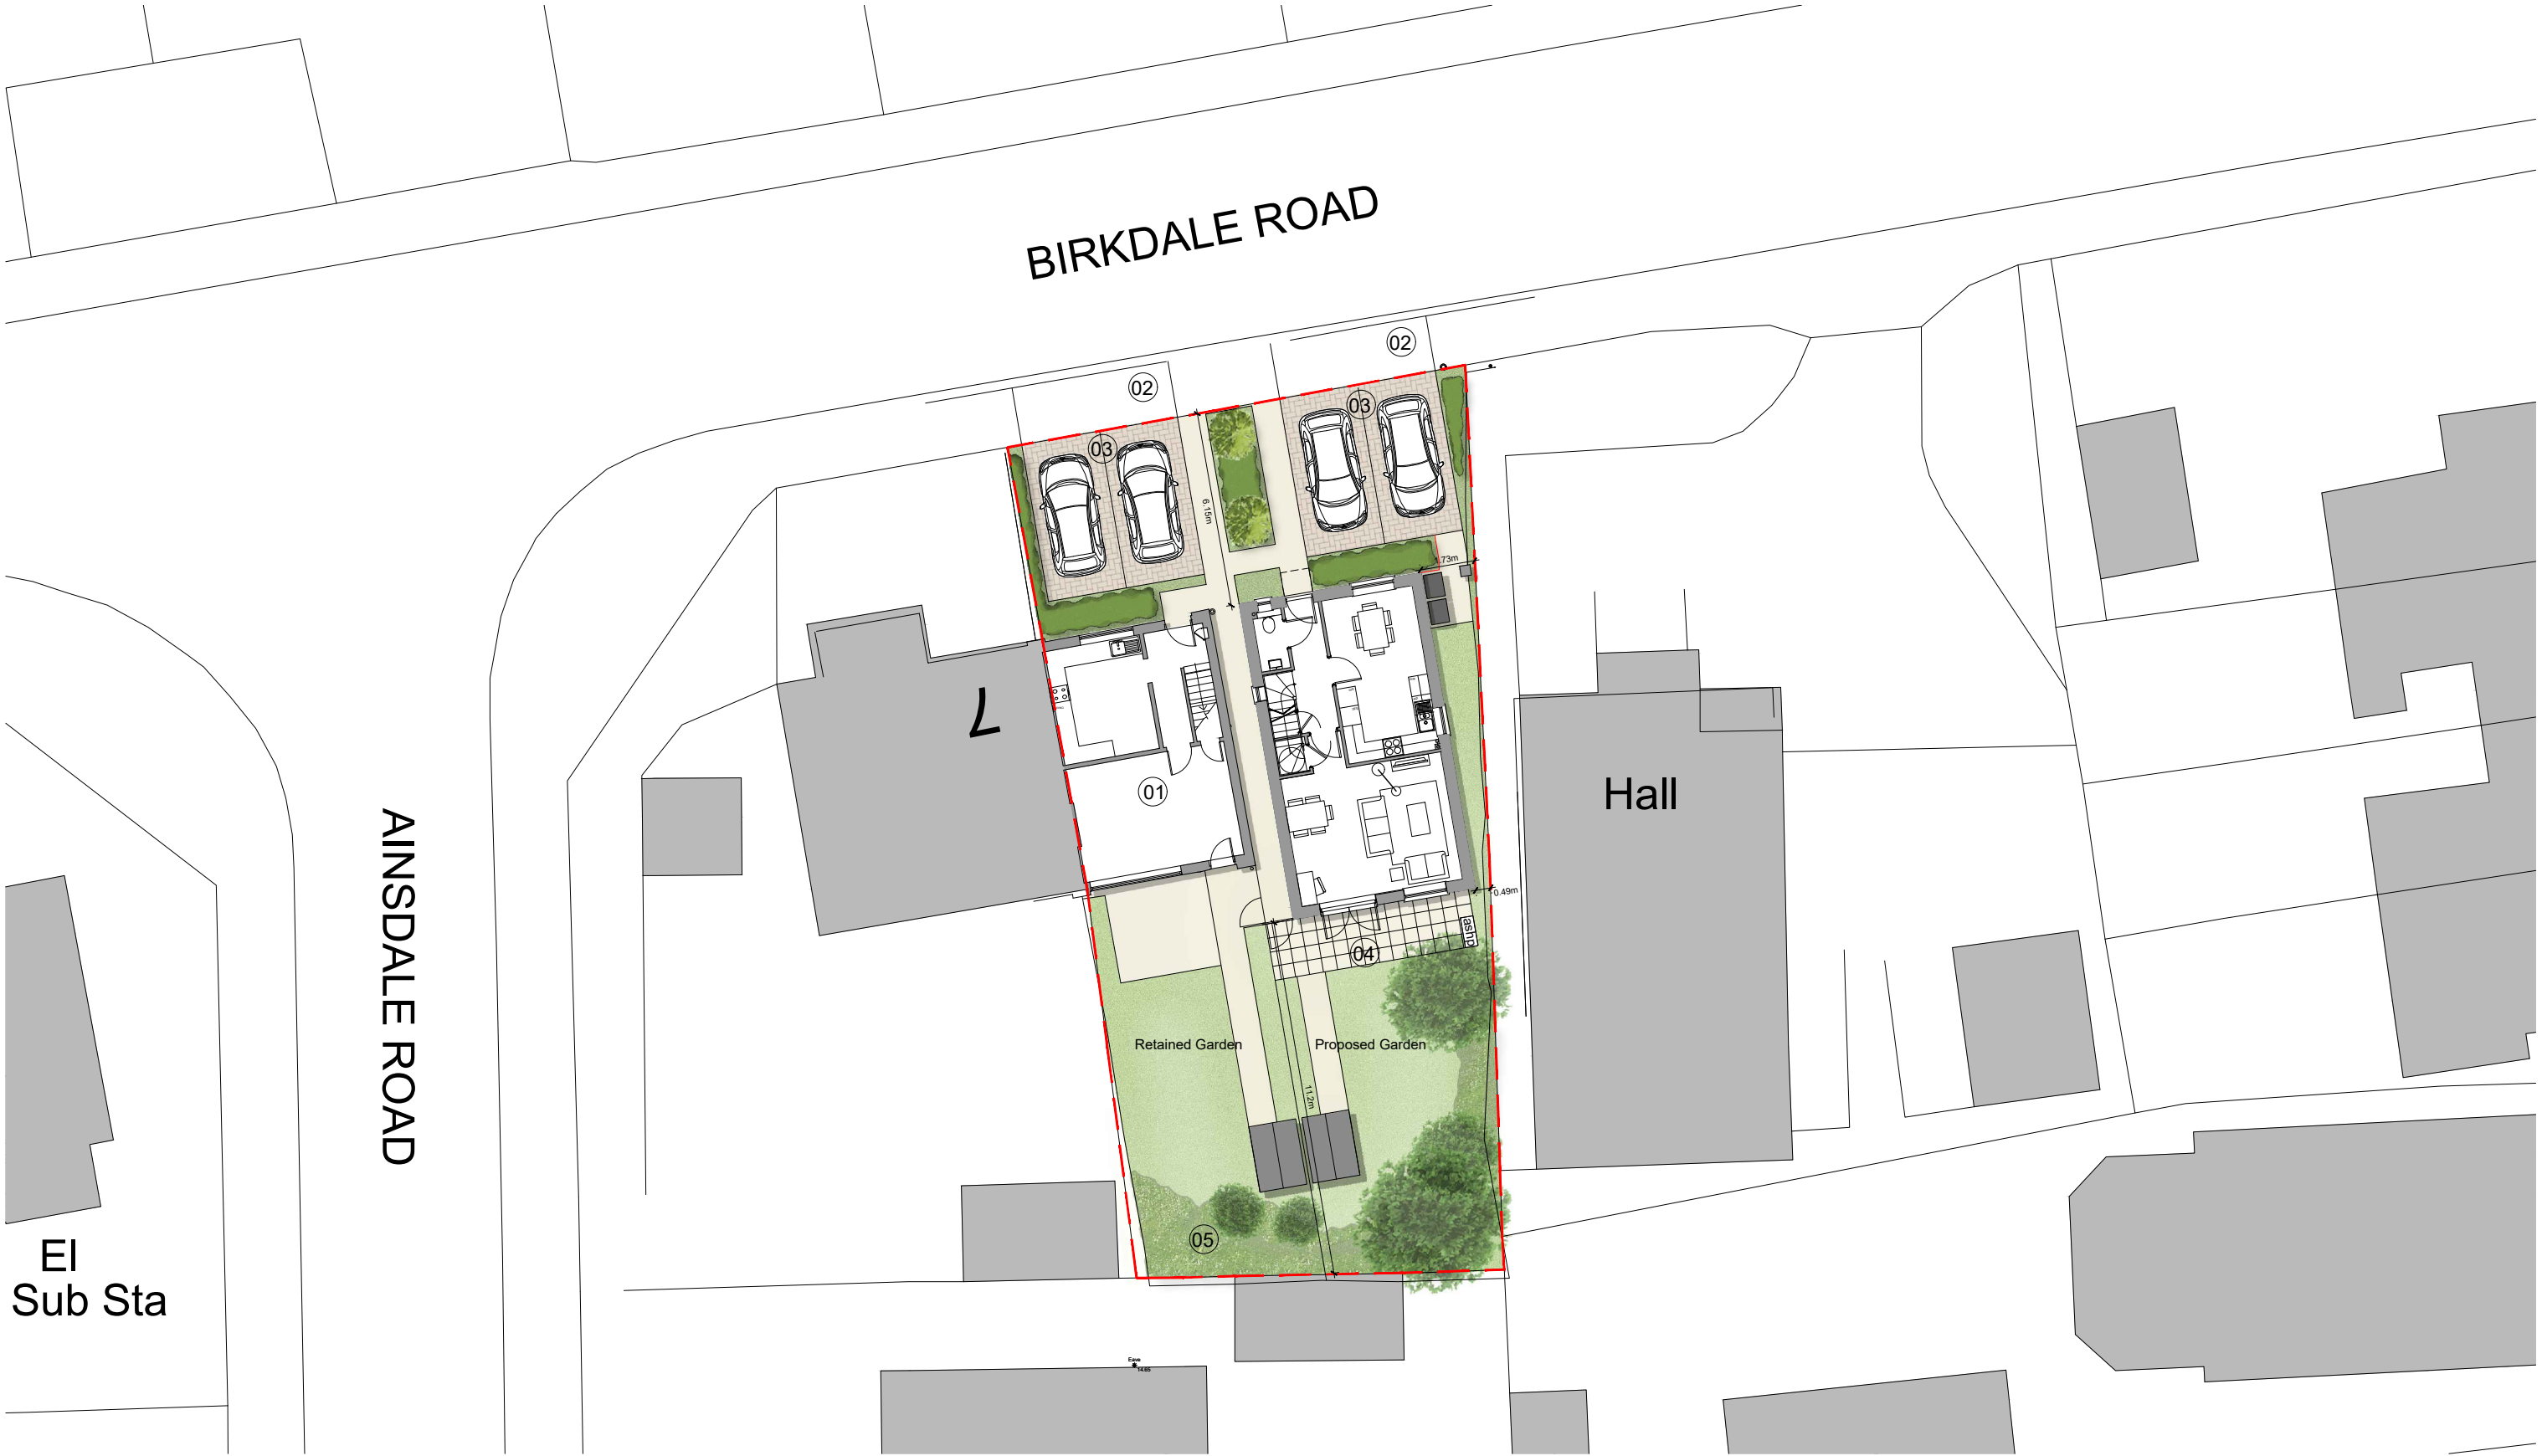

KEY
— Application Site Boundary

- Legend:**
- 1 - Existing House
 - 2 - Proposed Crossover
 - 3 - Parking Bays
 - 4 - New Plot
 - 5 - Existing Hedges

Client's Name
Mr J Djevdet

Job Title
**5 Birkdale Road, Worthing,
West Sussex**

Drawing Title
Proposed Ground Floor Plan

Scale
1:200 @ A3

metres 2 4 6 8

Drawn	Checked	Date
AE	AK	16.04.26
Job No	Drawing No	Rev
JD/BR	PL04	B
Status		

INFORMATION