


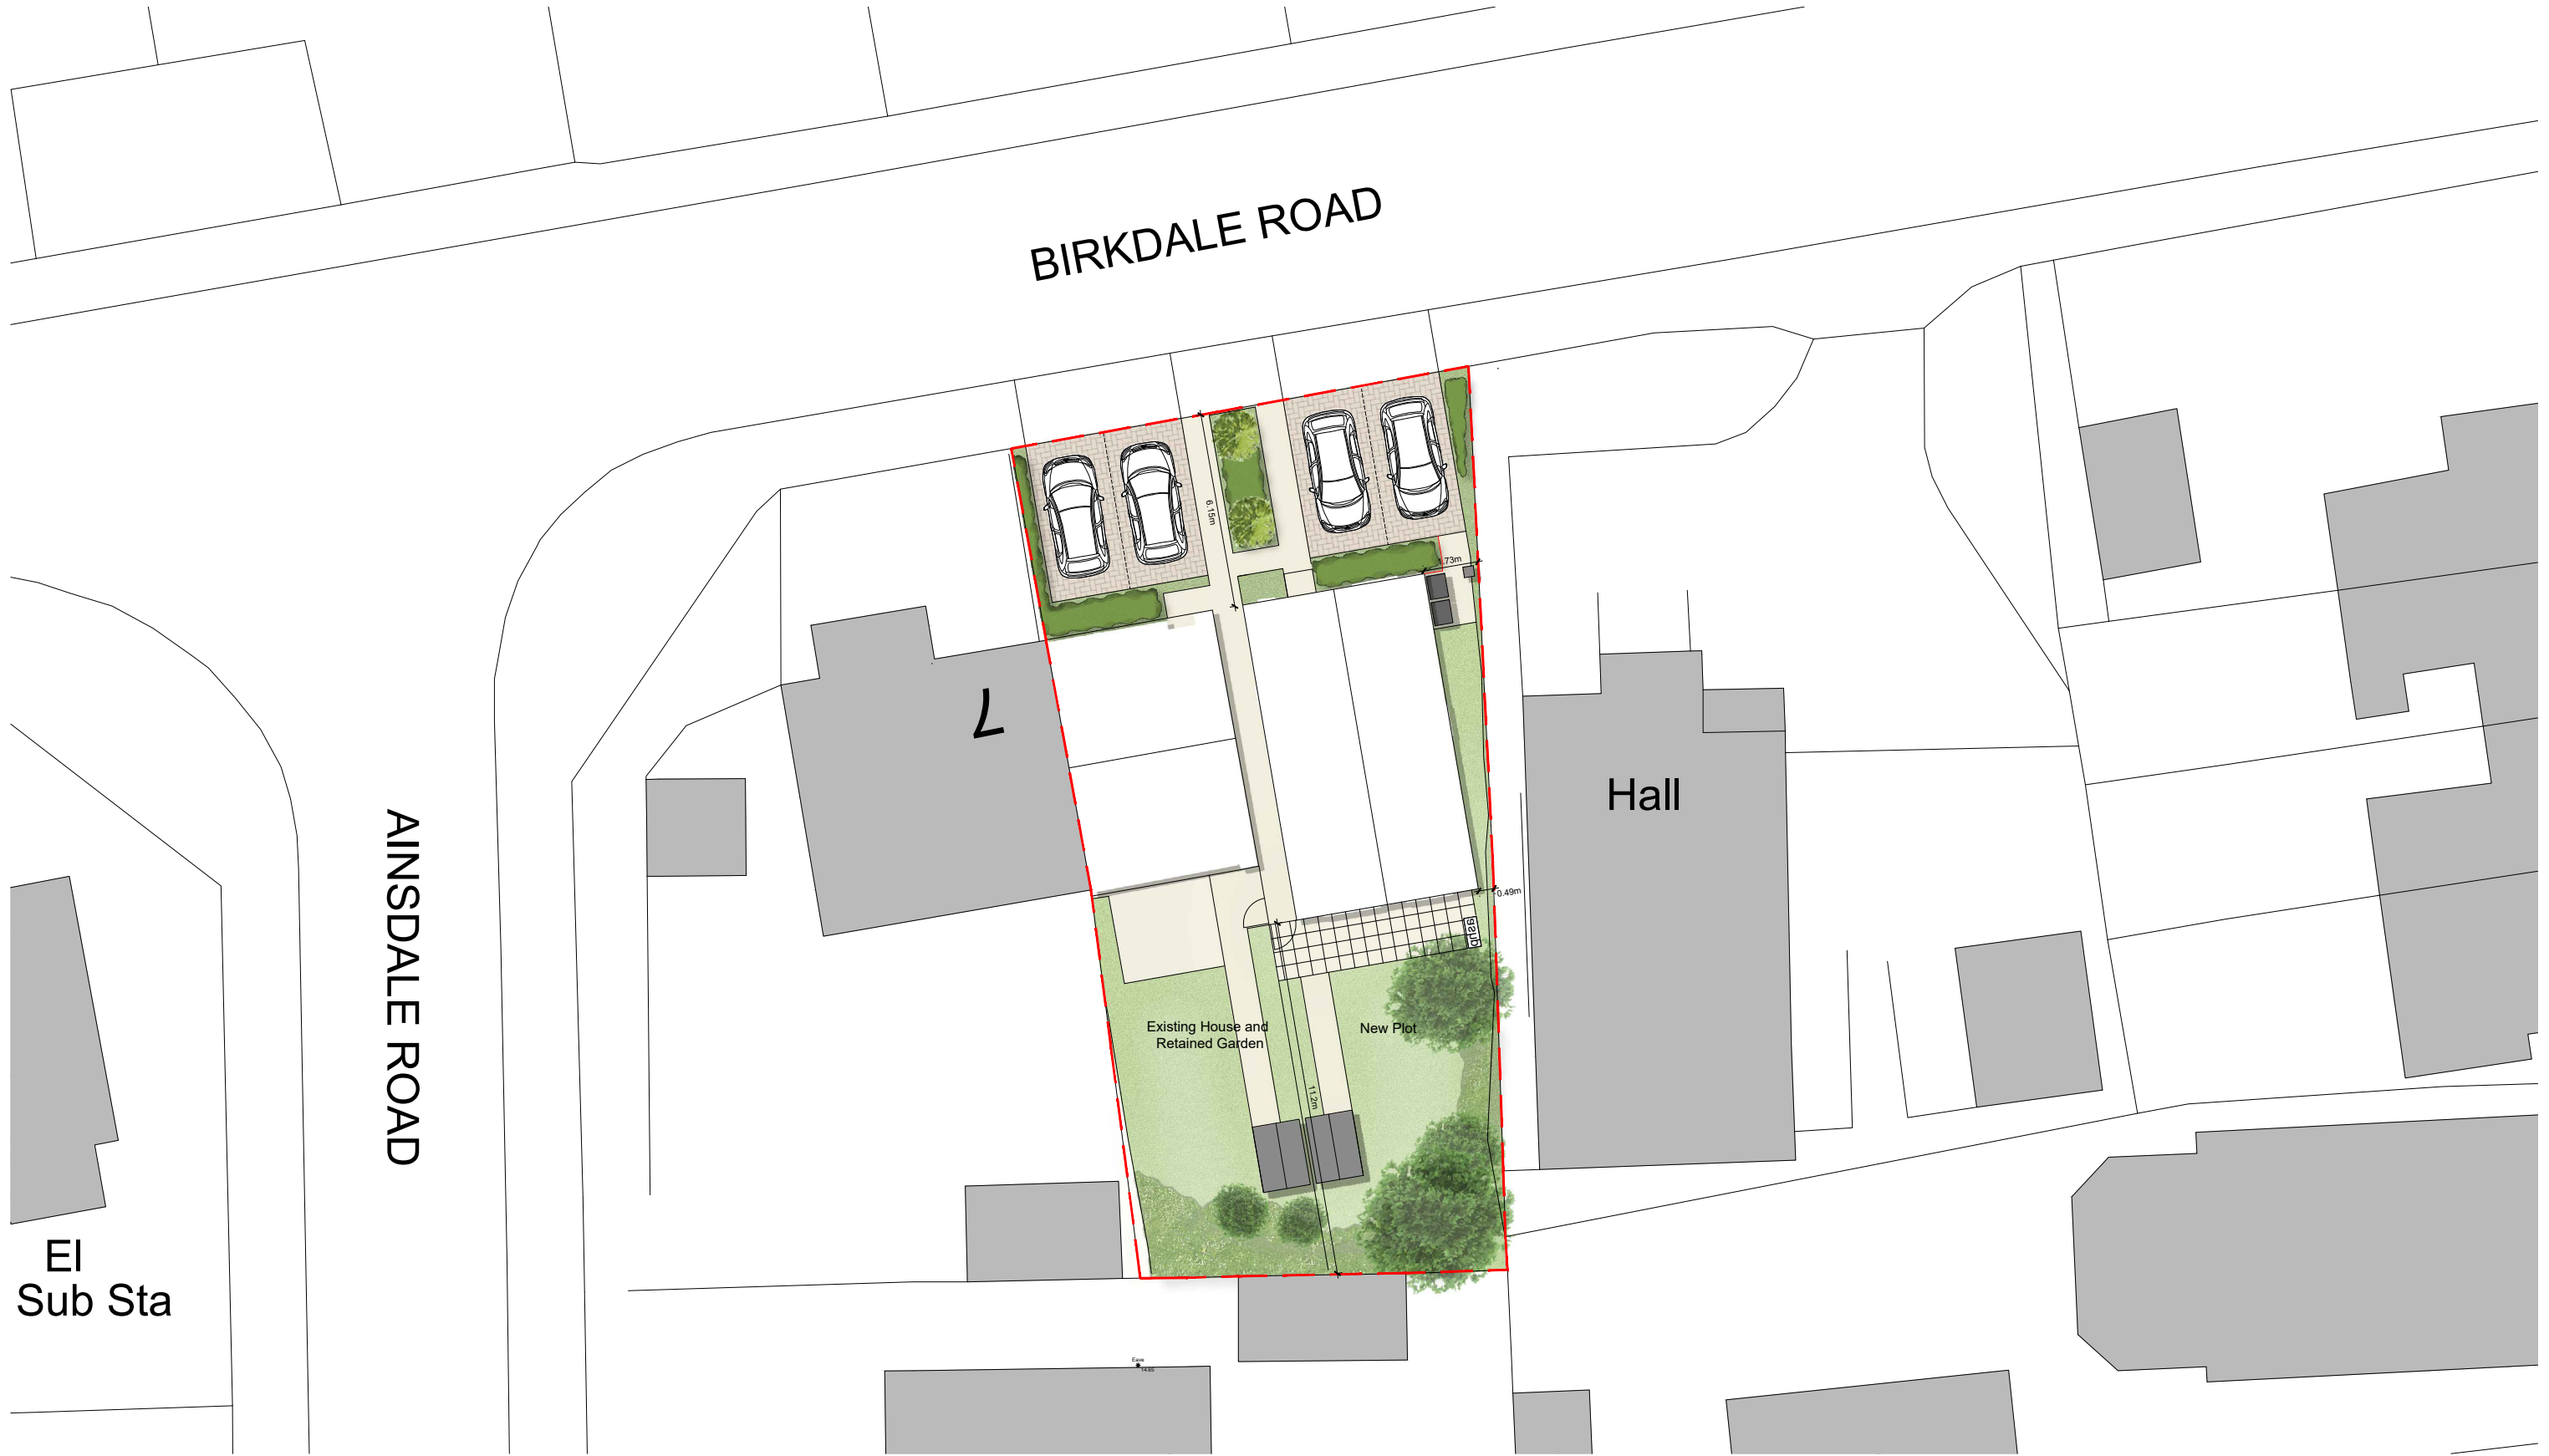

KEY
Application Site Boundary

Client's Name
Mr J Djevdet

Job Title
5 Birkdale Road, Worthing,
West Sussex

Drawing Title
Proposed Roof Site Plan

Scale
1:200 @ A3
metres 2 4 6 8

Drawn	Checked	Date
AE	AK	16.04.26
Job No	Drawing No	Rev
JD/BR	PL05	B
Status	INFORMATION	